


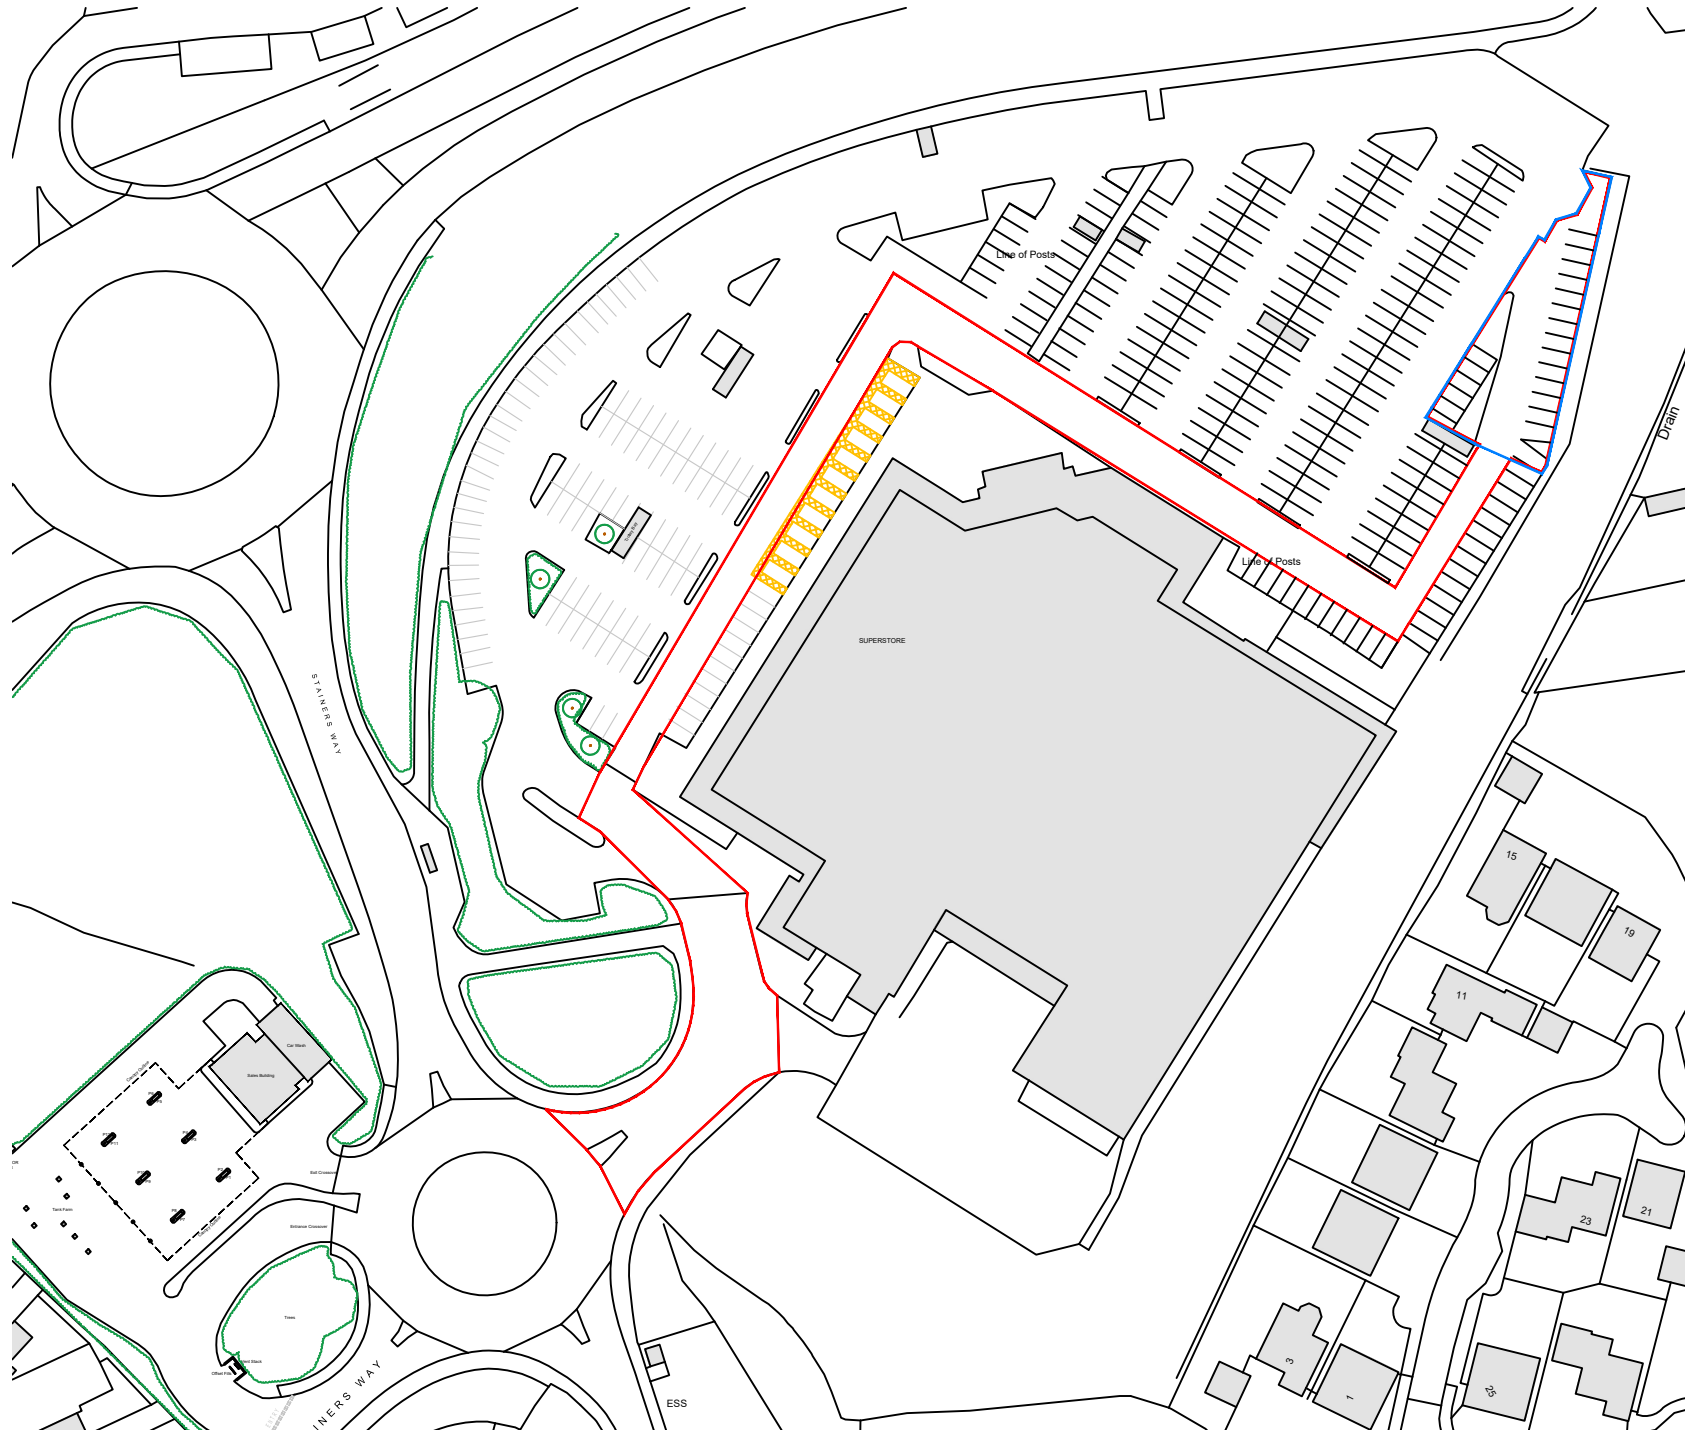

DRAWING NOTES

COPYRIGHT ©
This drawing and the details herein are the copyright of MBH Design Studio Ltd. and must not be reproduced, altered or passed to any third party without prior written consent.

This drawing has been produced for the project listed below, is submitted in support of this application to the Local Planning Authority and is not intended for use by any other person or for any other purpose.

Every effort has been made to ensure the accuracy of these drawings, however MBH Design Studio Ltd. accept no responsibility for any discrepancies arising from the reuse of survey information and preliminary drawings commissioned by the Applicant from others.

KEY PLAN:

— APPLICANTS LAND OWNERSHIP LINE
AREA - 655SQM - 0.0655 HECTARES

— APPLICATION SITE BOUNDARY LINE
AREA - 3017SQM - 0.3017 HECTARES

REV	DATE	DESCRIPTION	DRAWN/CHECKED
REVISION NOTES			

PLANNING

mbh

MBH Design Studio Ltd.
Brook House, Apex Court, Campbell Rd, West Byfleet, KT24 6SQ
www.mbhstudio.com t: 01932 352 727 f: 01932 351 545

CLIENT

mfg
motor fuel group

PROJECT

FS2348 - CHIPPENHAM
STAINERS WAY,
CHIPPENHAM,
SN14 6RR

DRAWING TITLE

LOCATION PLAN

DRAWN BY KL	DATE 14.04.2026	SCALE 1:1250	PAPER SIZE A4
CHECKED BY RRB	DRAWING NUMBER 14313-2348-LP	REV.	

