
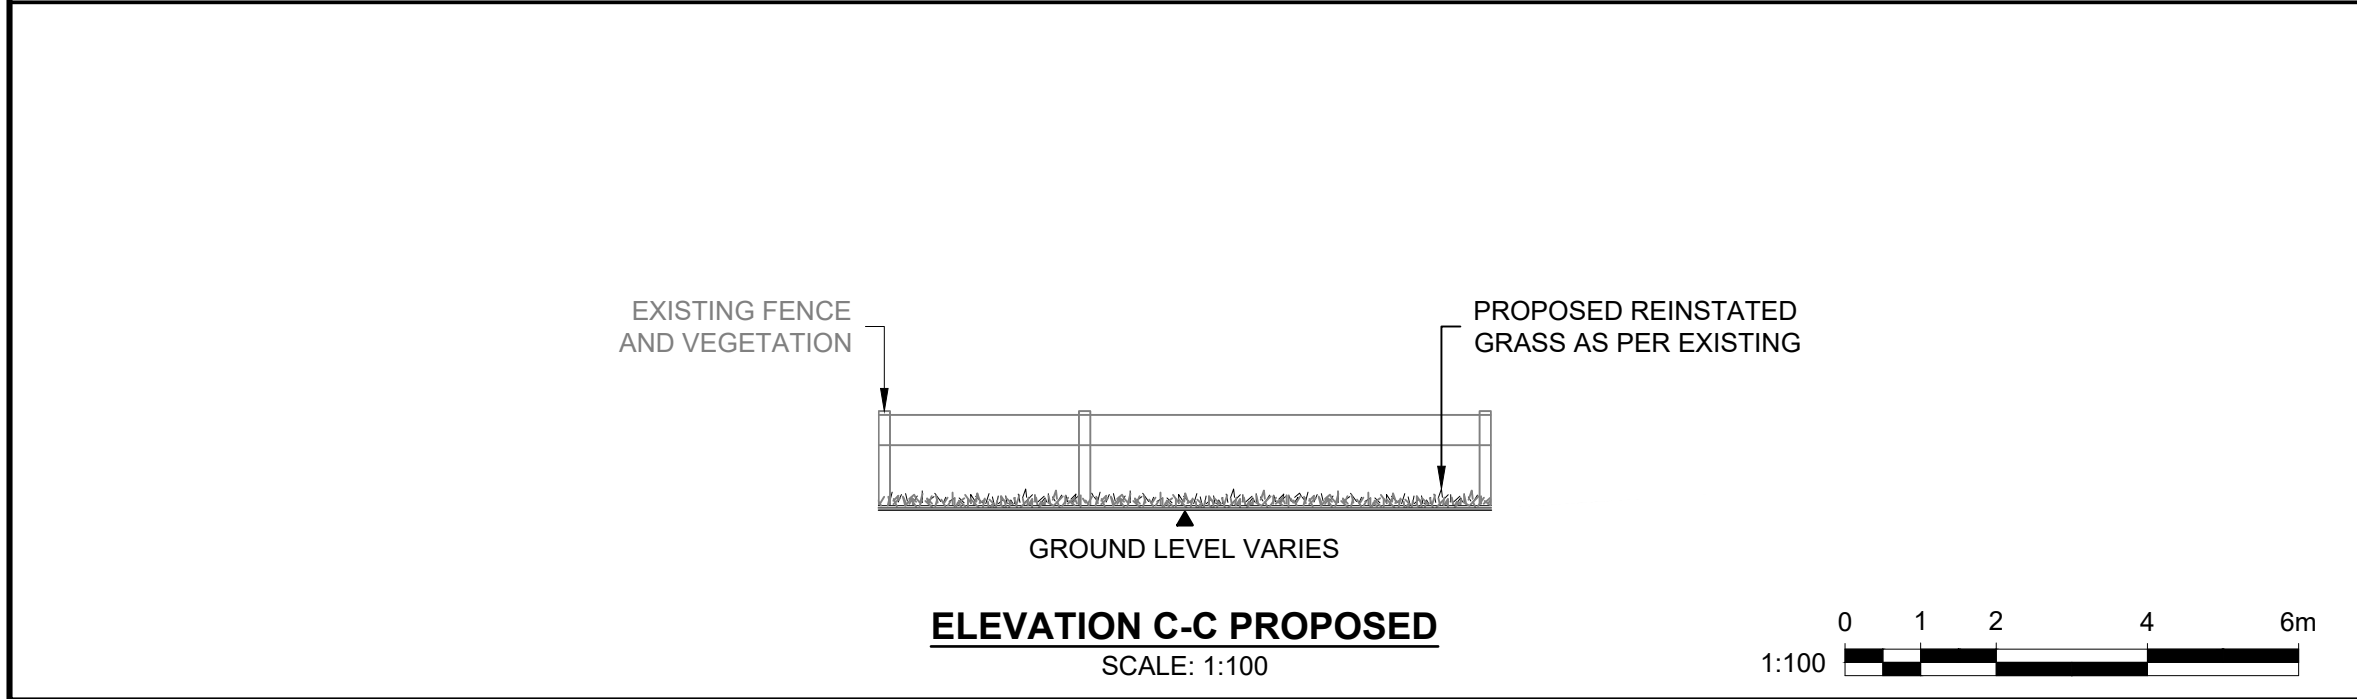
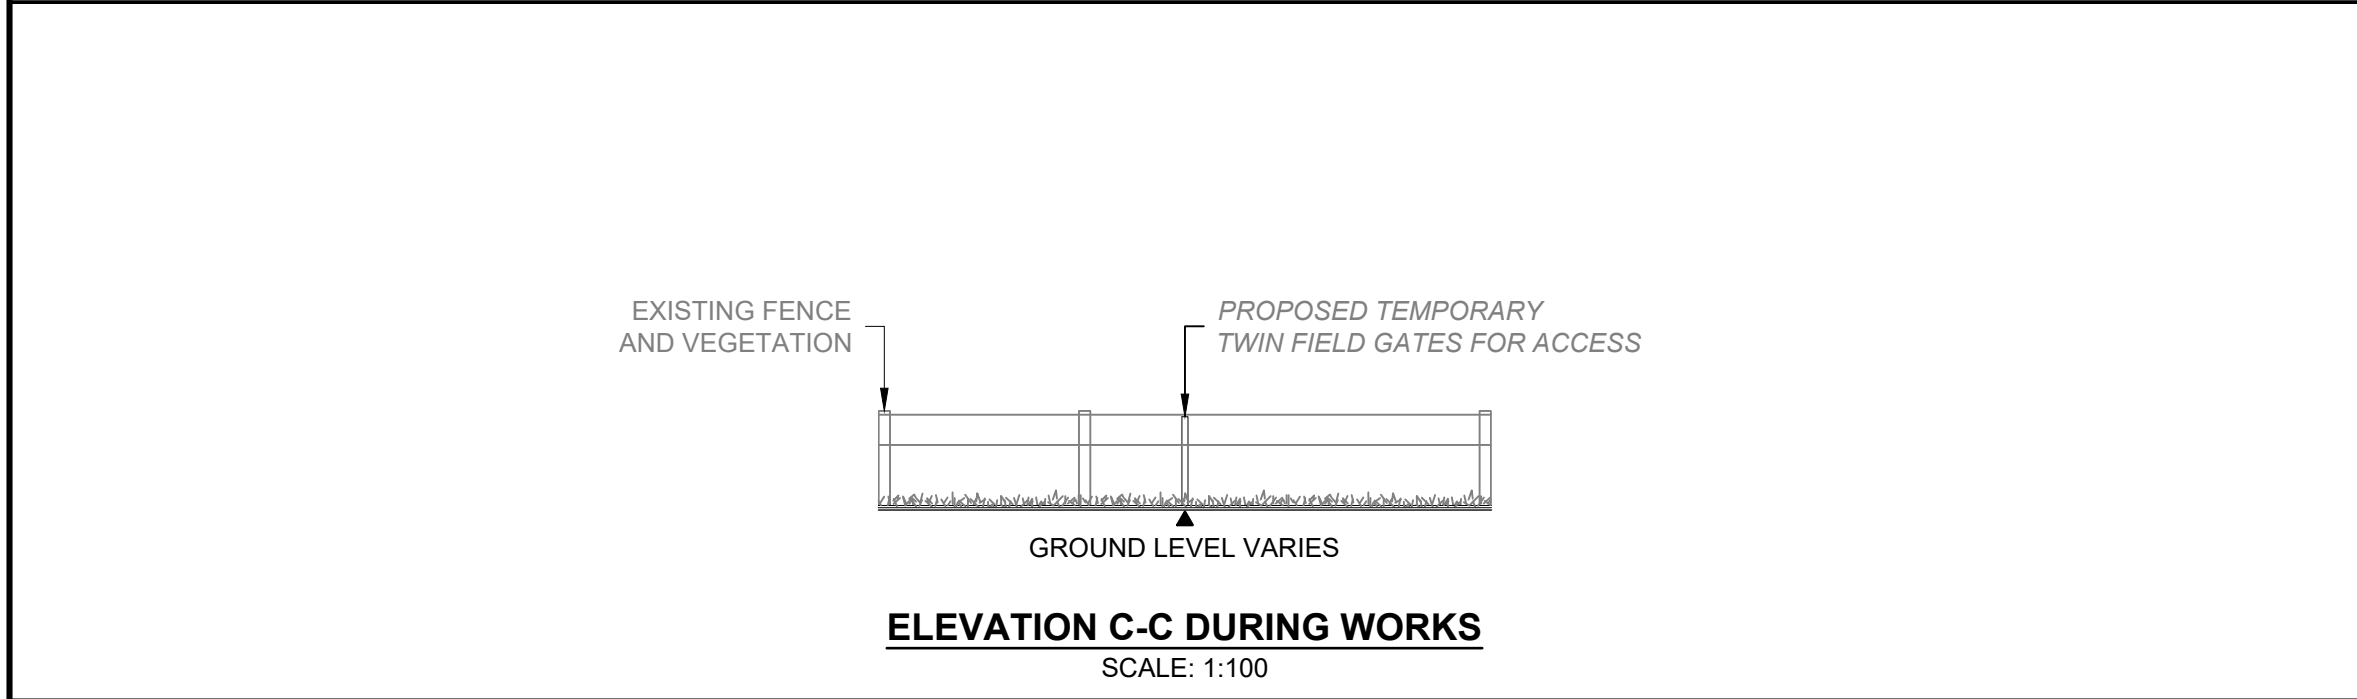


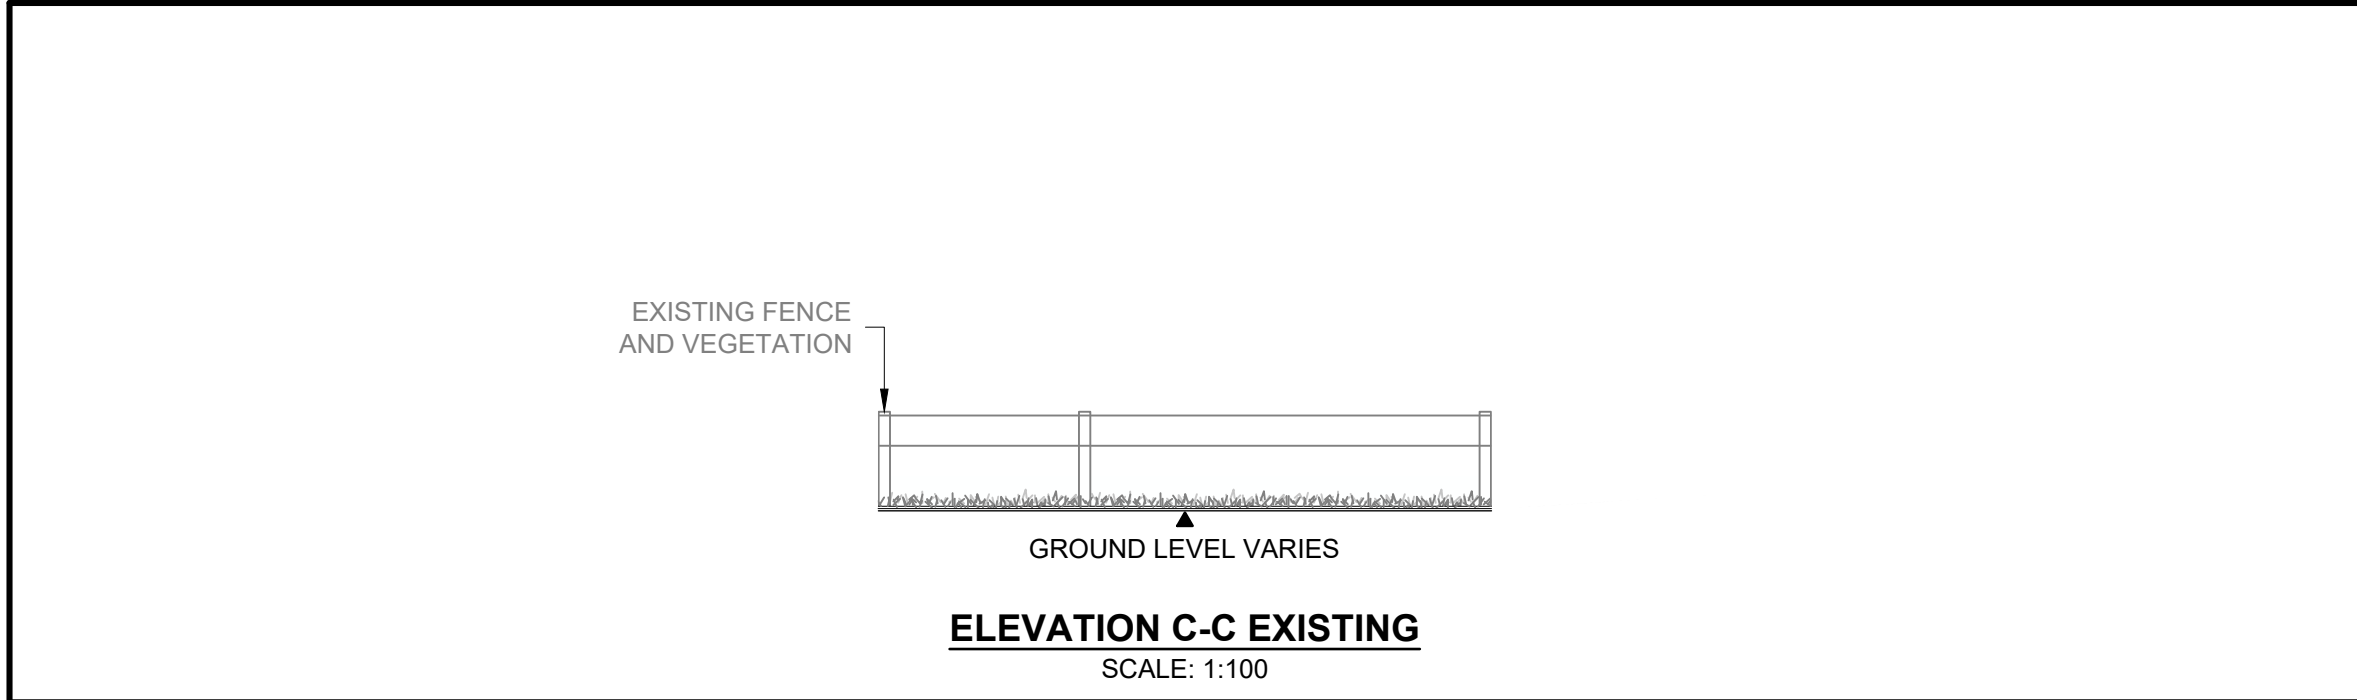

SITE ID90455

NGR415866, 140966

NOTES

1.

ANY MAPS ON THIS DRAWING ARE REPRODUCED FROM THE ORDNANCE SURVEY MAP WITH THE PERMISSION OF HIS MAJESTY'S STATIONERY OFFICE © CROWN COPYRIGHT RESERVED, LICENCE No. 100019539.

2.

UNLESS NOTED OTHERWISE, ALL DIMENSIONS ARE IN MILLIMETRES AND ALL LEVELS ARE IN METRES AOD.

KINGS GATE

AMESBURY

BELOW GROUND

STORM WATER STORAGE TANK

PLANNING APPLICATION

ELEVATION C-C

APPROVED FOR ISSUE

ORIGINAL DRAWING SIZE A3

DRAWING NUMBER

C00520-WWSL-XX-XX-D-T-7207

Wessex Water

YTL GROUP