


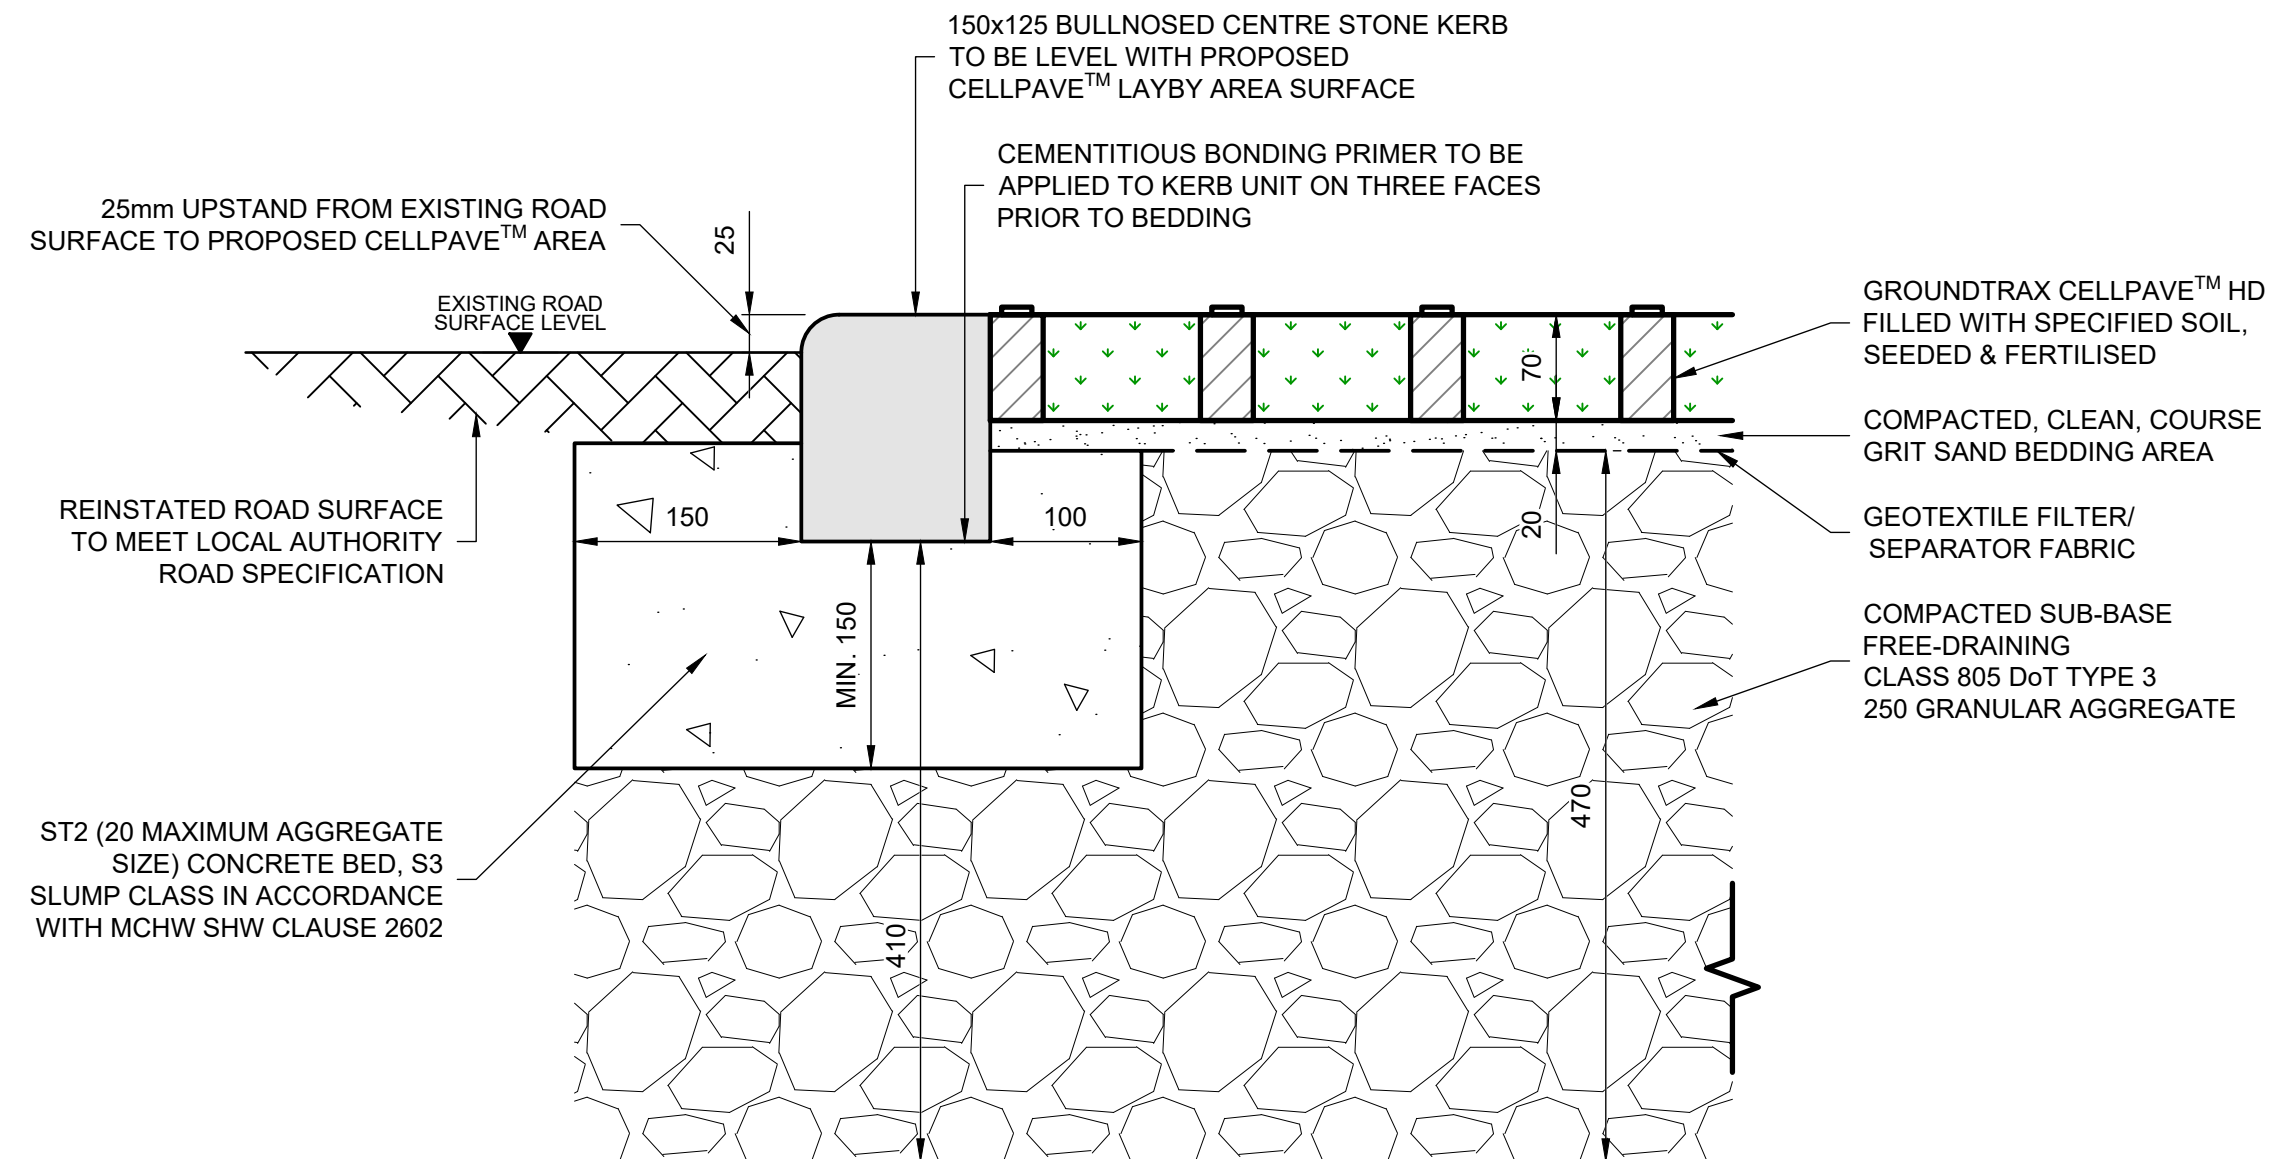

#### KEY

|  |                       |
|--|-----------------------|
|  | CELLPAVE™ HD POLYMER  |
|  | GRASS INFILL          |
|  | SAND                  |
|  | GRAVEL                |
|  | CONCRETE              |
|  | PRECAST CONCRETE      |
|  | EXISTING ROAD SURFACE |

0 100 200 300mm  
1:5

SITE ID 90455  
NGR 415866, 140966

- NOTES
- ANY MAPS ON THIS DRAWING ARE REPRODUCED FROM THE ORDNANCE SURVEY MAP WITH THE PERMISSION OF HIS MAJESTY'S STATIONERY OFFICE © CROWN COPYRIGHT RESERVED, LICENCE No. 100019539.
  - UNLESS NOTED OTHERWISE, ALL DIMENSIONS ARE IN MILLIMETRES AND ALL LEVELS ARE IN METRES AOD.

|     |             |     |     |     |            |
|-----|-------------|-----|-----|-----|------------|
|     |             |     |     |     |            |
| C01 | FIRST ISSUE | DHI | OJE | JZS | 07/04/2026 |
| MK  | REVISIONS   | DRN | CHK | APP | DATE       |

KINGS GATE  
AMESBURY

BELOW GROUND  
STORM WATER STORAGE TANK  
CELLPAVE HD & KERB DETAIL

APPROVED FOR ISSUE

| ORIGINAL DRAWING SIZE A3 |  |            |               |                 |
|--------------------------|--|------------|---------------|-----------------|
| INITIALS                 |  | DATE       | SCALES<br>1:5 | REV.<br><br>C01 |
| DESIGNED: PR             |  | 03/03/2026 |               |                 |
| DRAWN BY: DHI            |  | 03/03/2026 |               |                 |

DRAWING NUMBER  
C00520-WWSL-XX-XX-D-T-7208

**Wessex Water**  
YTL GROUP

