



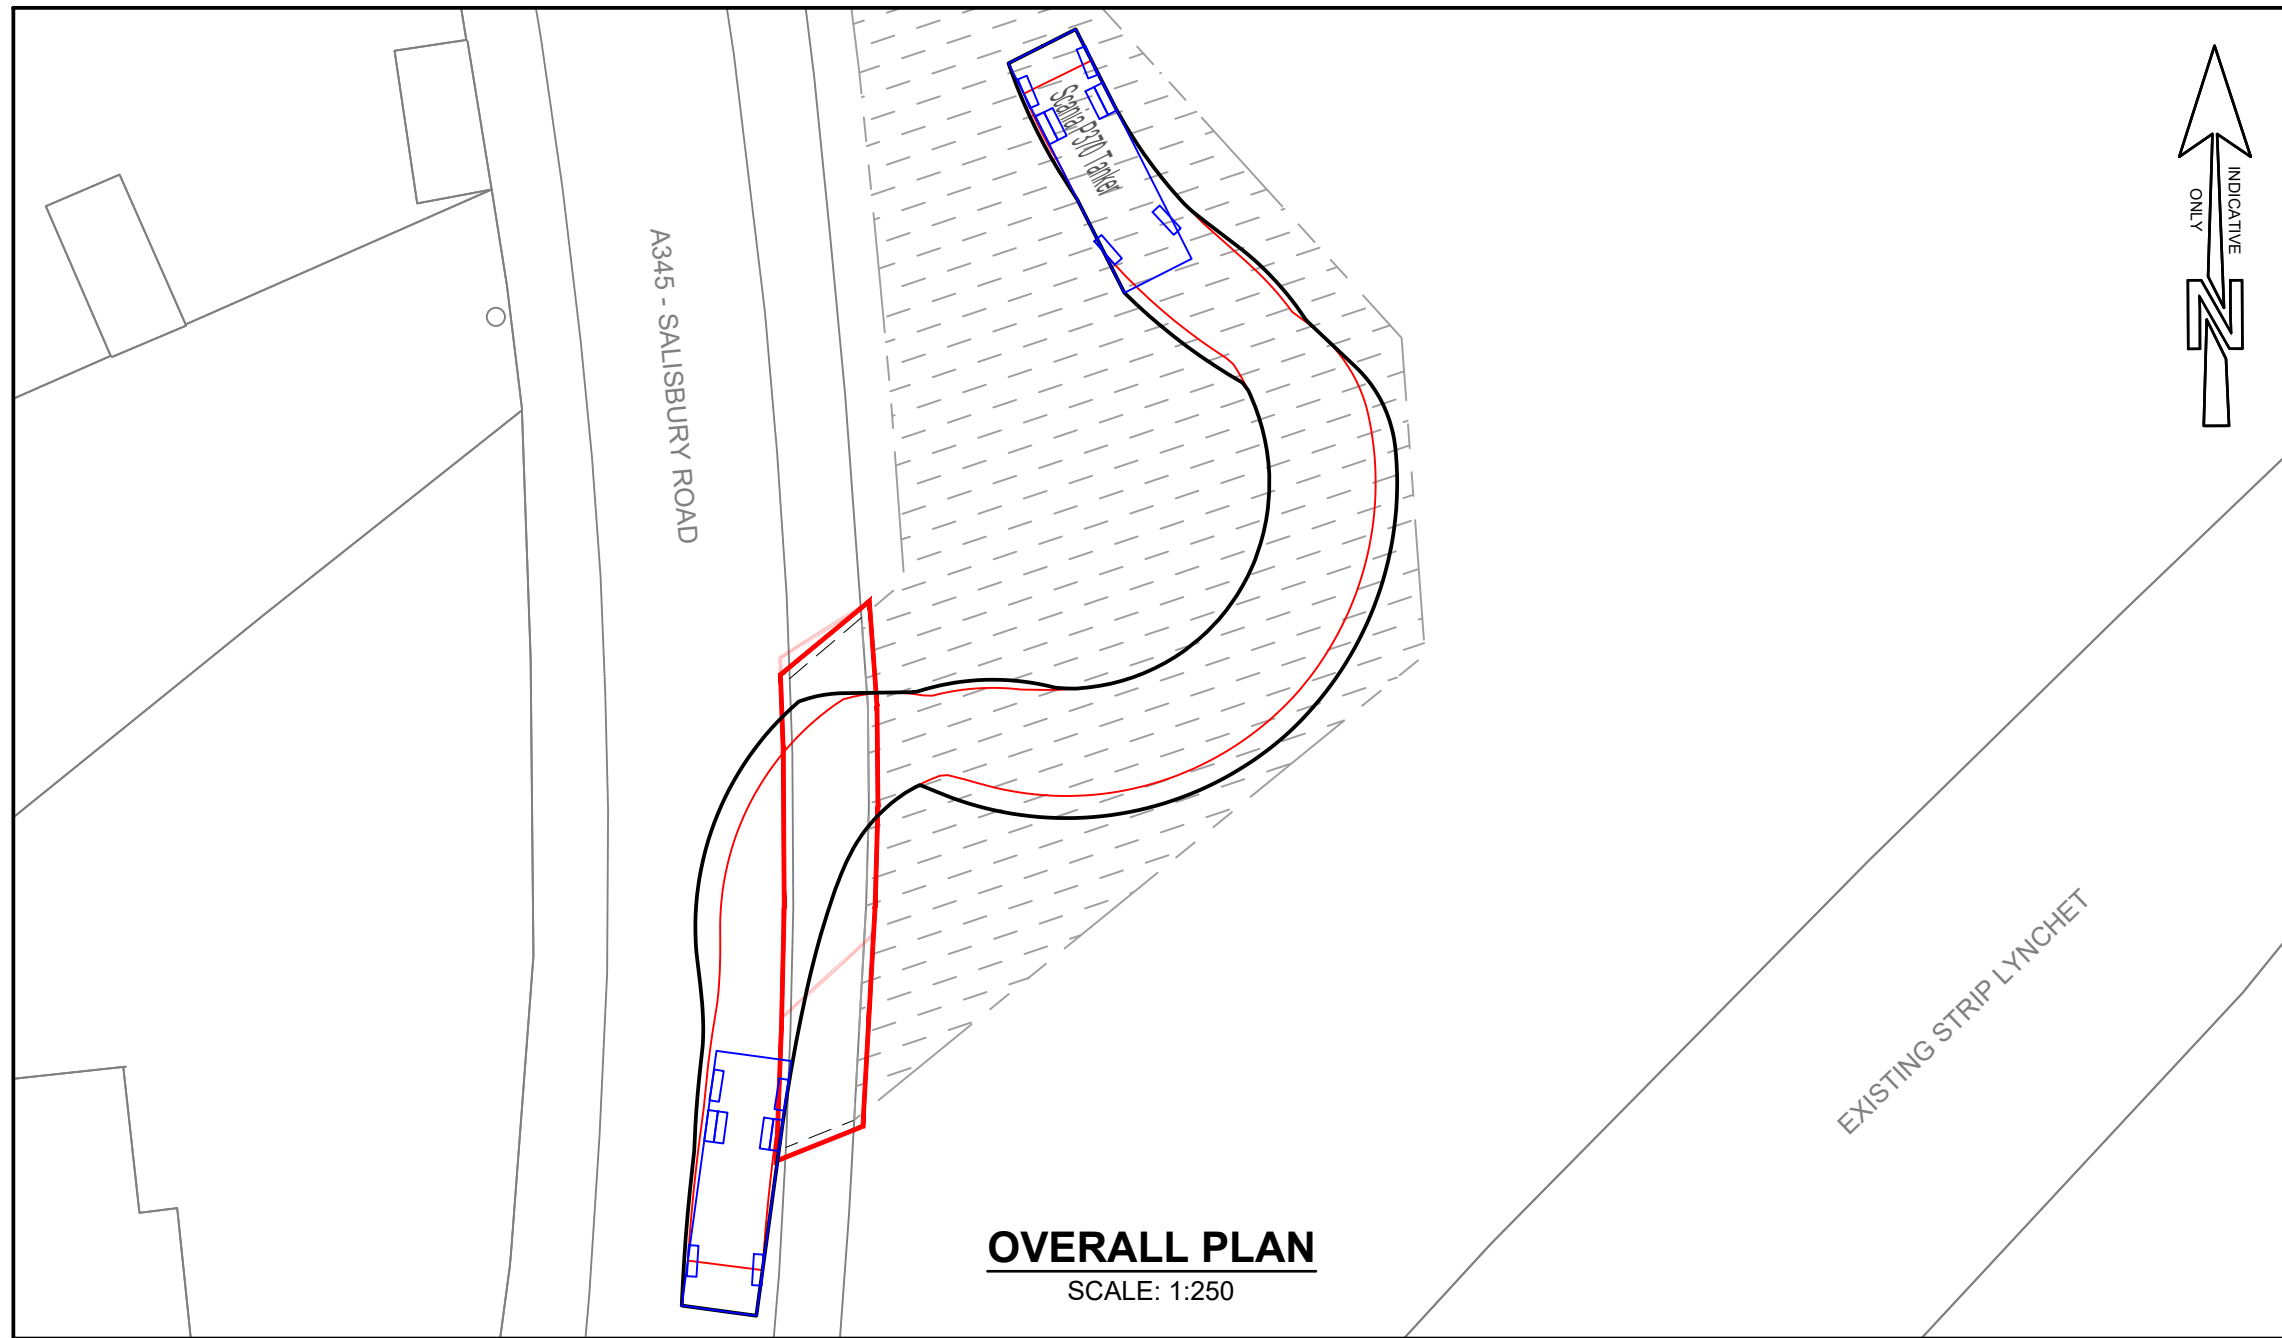

OVERALL PLAN

SCALE: 1:250

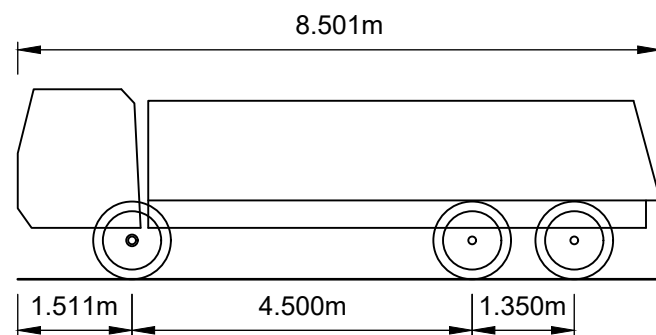

VEHICLE DETAILS

SCALE: 1:100

SCANIA P370 TANKER	
OVERALL LENGTH	8.501m
OVERALL WIDTH	2.490m
OVERALL BODY HEIGHT	2.513m
MIN. BODY GROUND CLEARANCE	0.679m
TRACK WIDTH	2.490m
LOCK TO LOCK TIME	4.900s
KERB TO KERB TURNING RADIUS	9.023m

SITE ID		90455			
NGR		415866, 140966			
NOTES					
1. ANY MAPS ON THIS DRAWING ARE REPRODUCED FROM THE ORDNANCE SURVEY MAP WITH THE PERMISSION OF HIS MAJESTY'S STATIONERY OFFICE © CROWN COPYRIGHT RESERVED, LICENCE No. 100019539.					
2. UNLESS NOTED OTHERWISE, ALL DIMENSIONS ARE IN MILLIMETRES AND ALL LEVELS ARE IN METRES AOD.					
KEY					
		- PROPOSED AREA OF PLANNING APPLICATION			
		- CURRENT AREA OF PLANNING APPLICATION			
C01	FIRST ISSUE	DHI	OJE	JZS	07/04/2026
MK	REVISIONS	DRN	CHK	APP	DATE

KINGS GATE
AMESBURY

BELOW GROUND
STORM WATER STORAGE TANK

VEHICLE PATH ANALYSIS
SCANIA P370 TANKER
COMPOUND ACCESS EXIT

FOR INFORMATION

ORIGINAL DRAWING SIZE A3			
INITIALS	DATE	SCALES	REV.
DESIGNED: PR	06/03/2026	1:250	C01
DRAWN BY: DHI	06/03/2026	1:100	

DRAWING NUMBER
C00520-WWSL-XX-XX-D-T-SK04

Wessex Water
YTL GROUP

