




Existing Location Plan
Scale 1:1250



Proposed Location Plan
Scale 1:1250

Ordnance Survey (c) Crown Copyright 2025. All rights reserved. Licence number 100022432

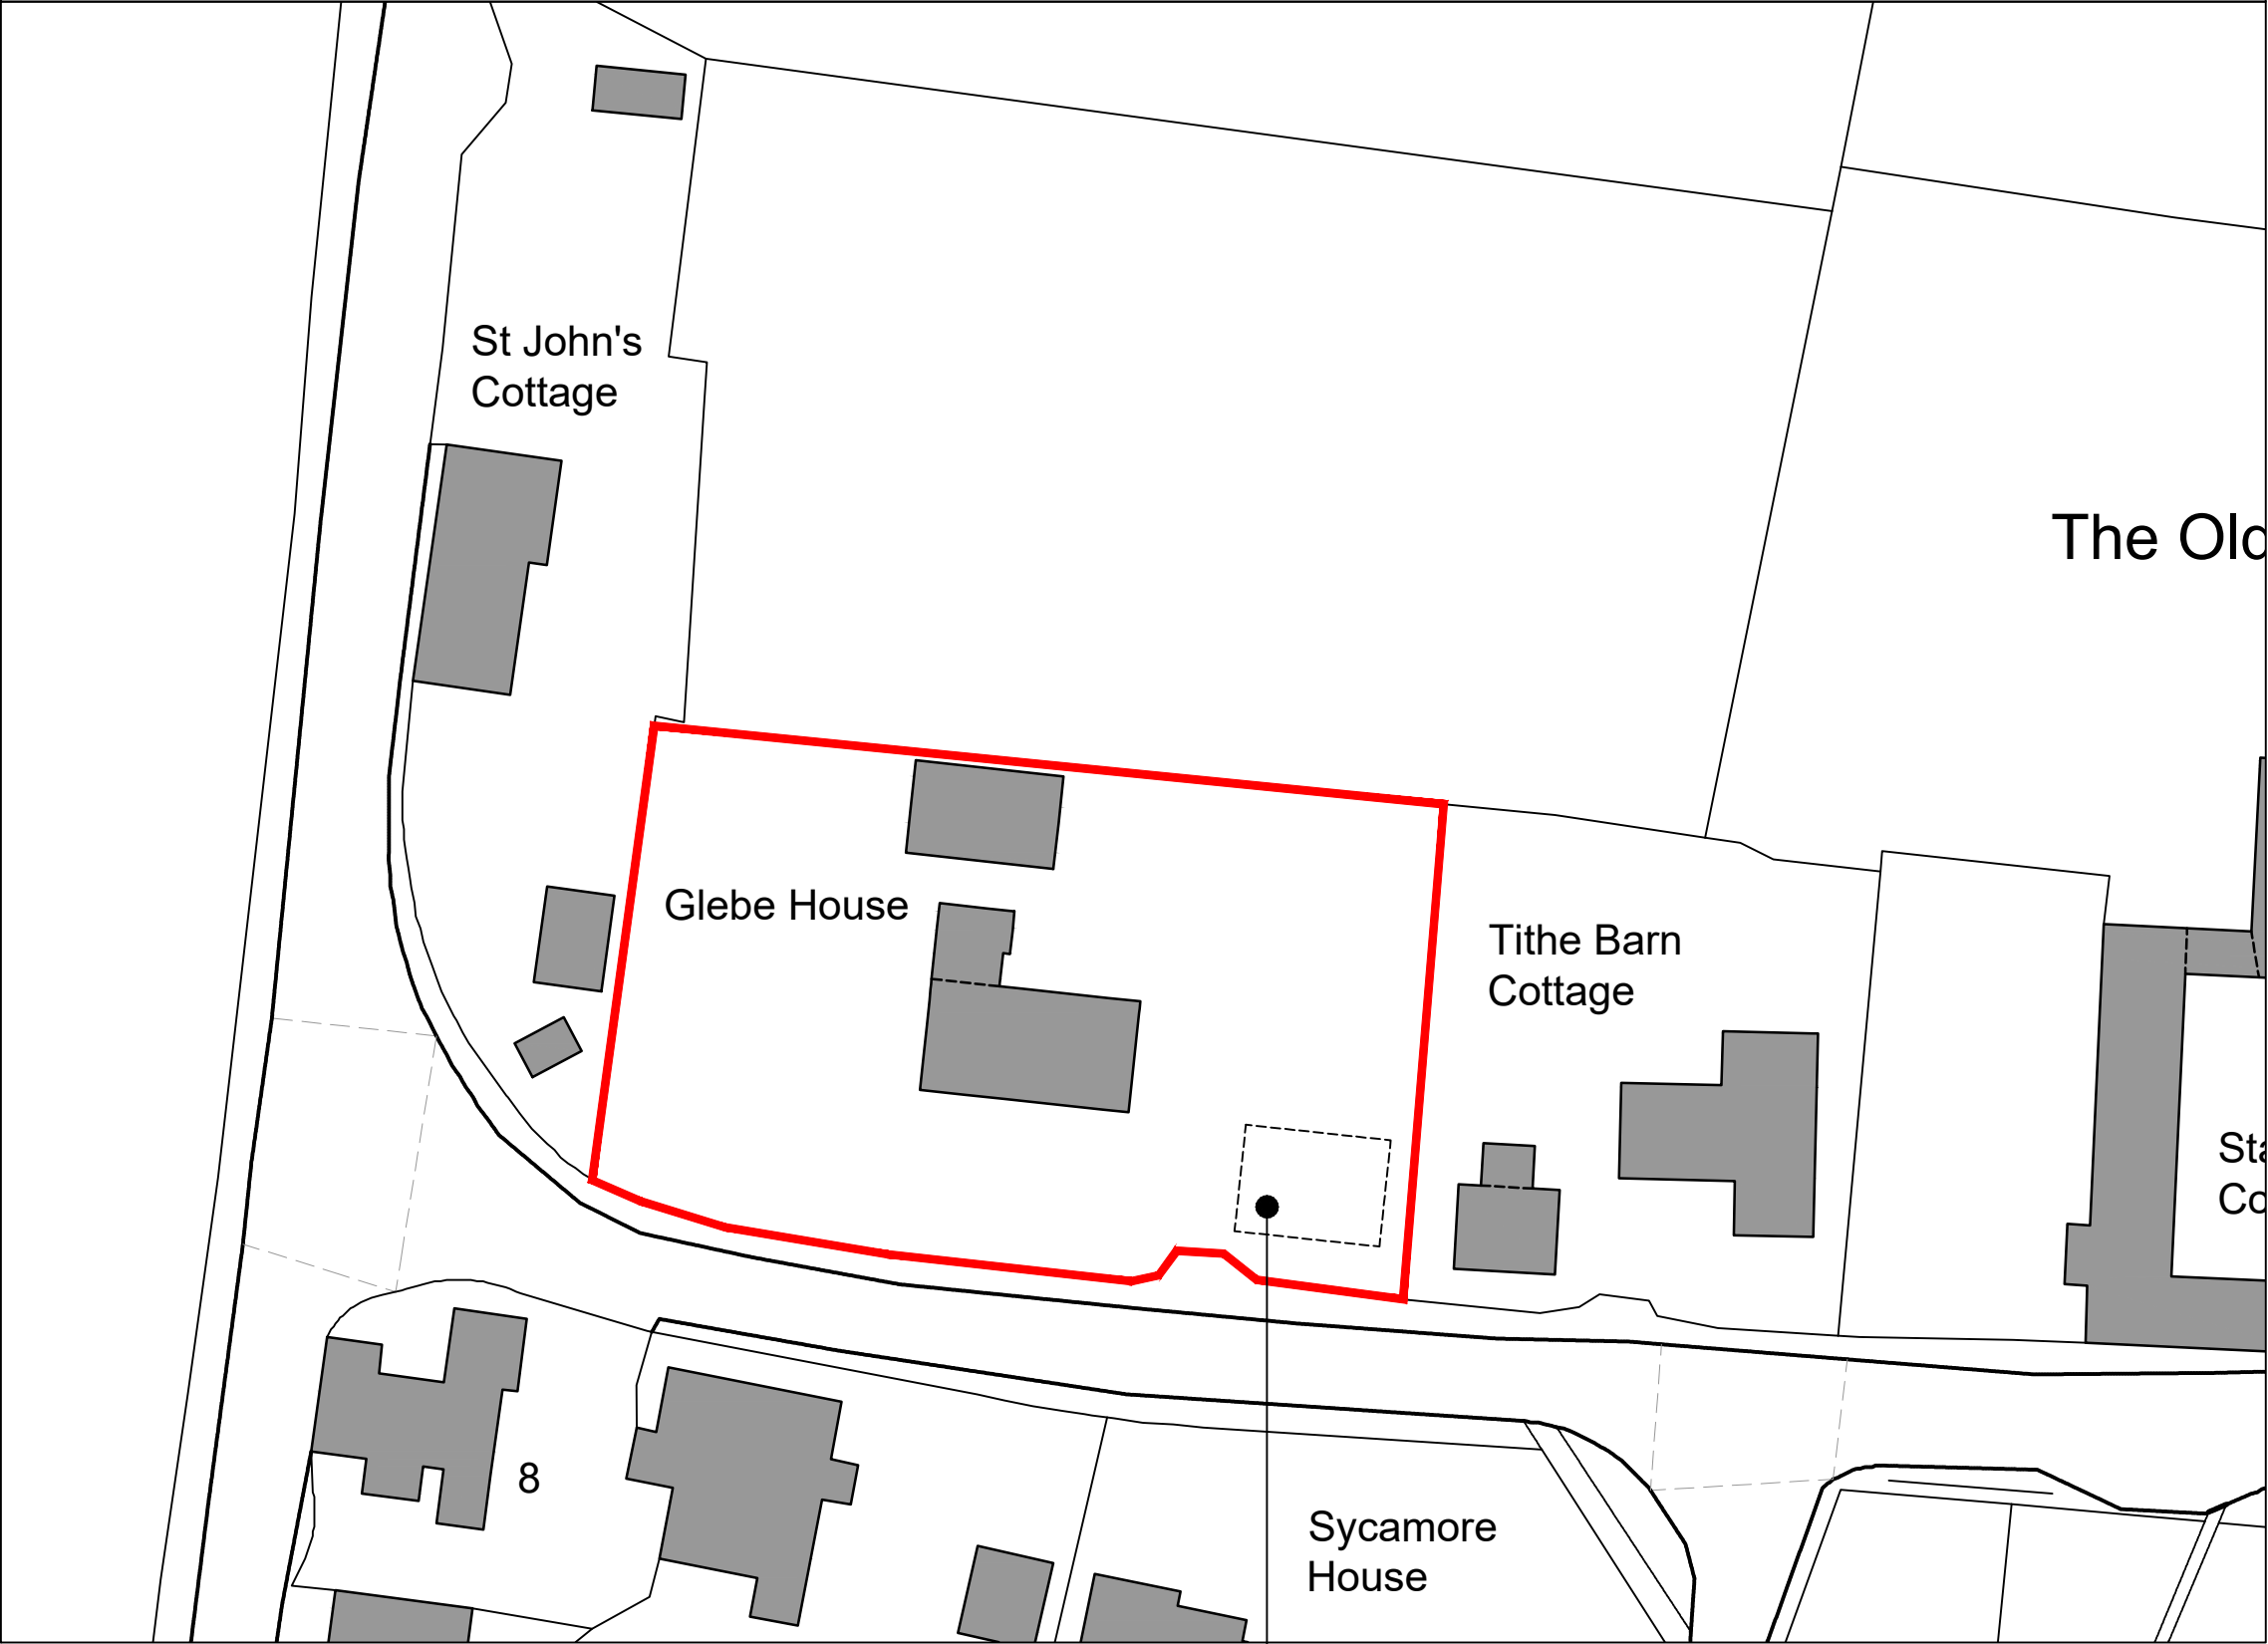

Existing Block Plan
Scale 1:500


Approved 3 Bay Garage
PL/2025/05763 (Under Construction)

Ordnance Survey (c) Crown Copyright 2025. All rights reserved. Licence number 100022432



Proposed Block Plan
Scale 1:500

Approved 3 Bay Garage
PL/2025/05763 (Under Construction)

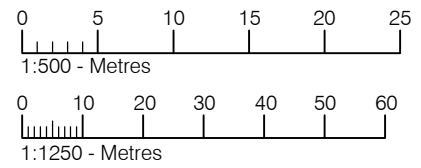

Drawing for planning application
purposes only.
Not to be used for construction.



Ground Floor
6 Pelhams Court
Marlborough
Wiltshire SN8 2AG

T. 01672 518 278
E. info@tuttlearchserv.co.uk
F. [facebook.com/tuttlearchserv](https://www.facebook.com/tuttlearchserv)
W. www.tuttlearchserv.co.uk

Job Title
Proposed single storey replacement kitchen/utility
extension & bay window, with associated internal
alterations to ground and first floor @ Glebe House,
Alron Barnes, Marlborough, SN8 4LB

Drawing Title
Existing & Proposed Block & Location Plans

DRAWING NUMBER	REV
Glebe House - 02	A

REVISIONS
Rev A - Amendments to client comments

SCALE	DATE	DRAWN BY	PAPER SIZE	JOB No.
As Indicated	March 26	MCW	A1	1692