

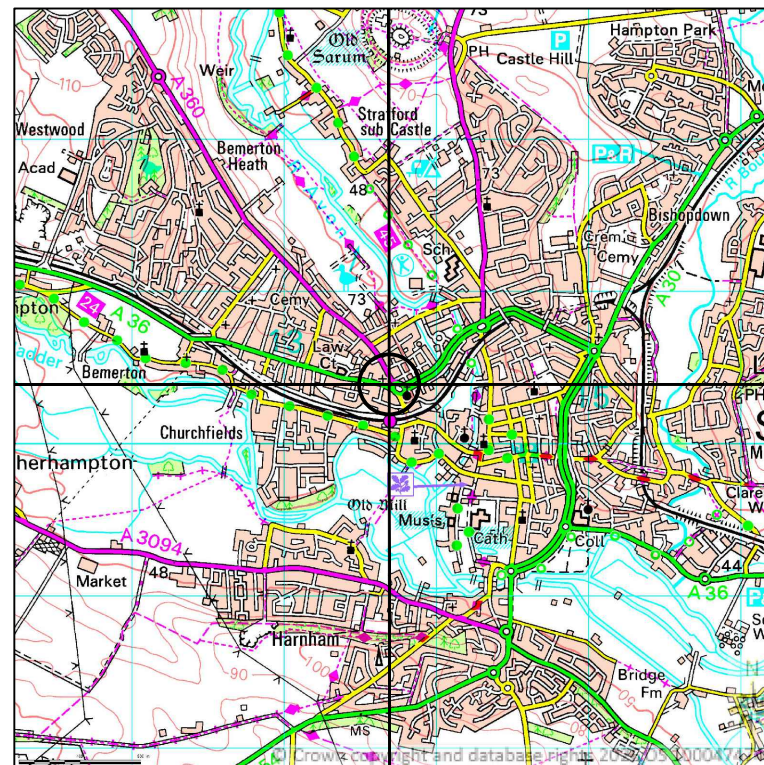


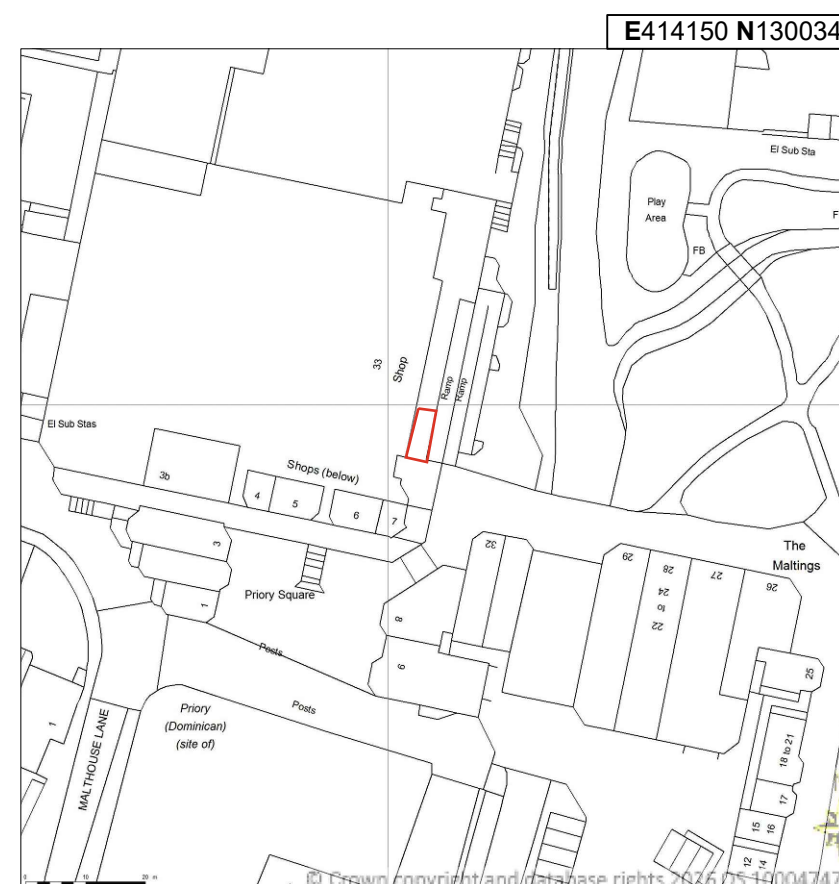

SITE LOCATION
SCALE 1:50000

Proposed site:

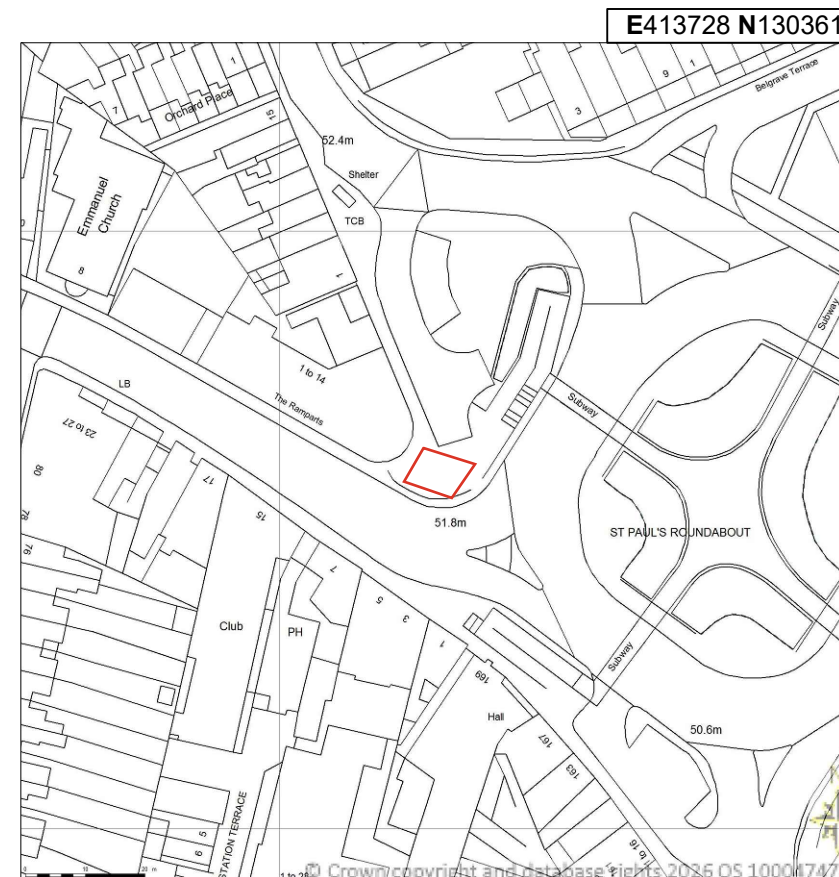

DETAILED SITE LOCATION
SCALE 1:1250

Kiosk removal site:



GENERAL NOTES

Use written dimensions only, do not scale from drawing. Use latest revision of all referenced information.

LAT 51.072413	LONG -1.8054418
---------------	-----------------

B	08/04/2026	Pro-Map amendment	AJA	ADN
A	26/03/2026	New BT Streethub Structure	PTM	ABH
Rev	Date	Description	Drawn	Chkd



Drg Status	PLANNING
------------	----------

Cell No. & Name

SLB-07

Site Name & Address

Pavement o/s Ramparts,
Devizes Road, Salisbury, SP2
7EE

Drawing Title

SITE LOCATION MAPS

Scale	As Shown	Date	08/04/2026
Drawn By	PTM	Checked By	ABH
Drawing Number 001			Revision B

ORIGINAL DRAWING SIZE A3