


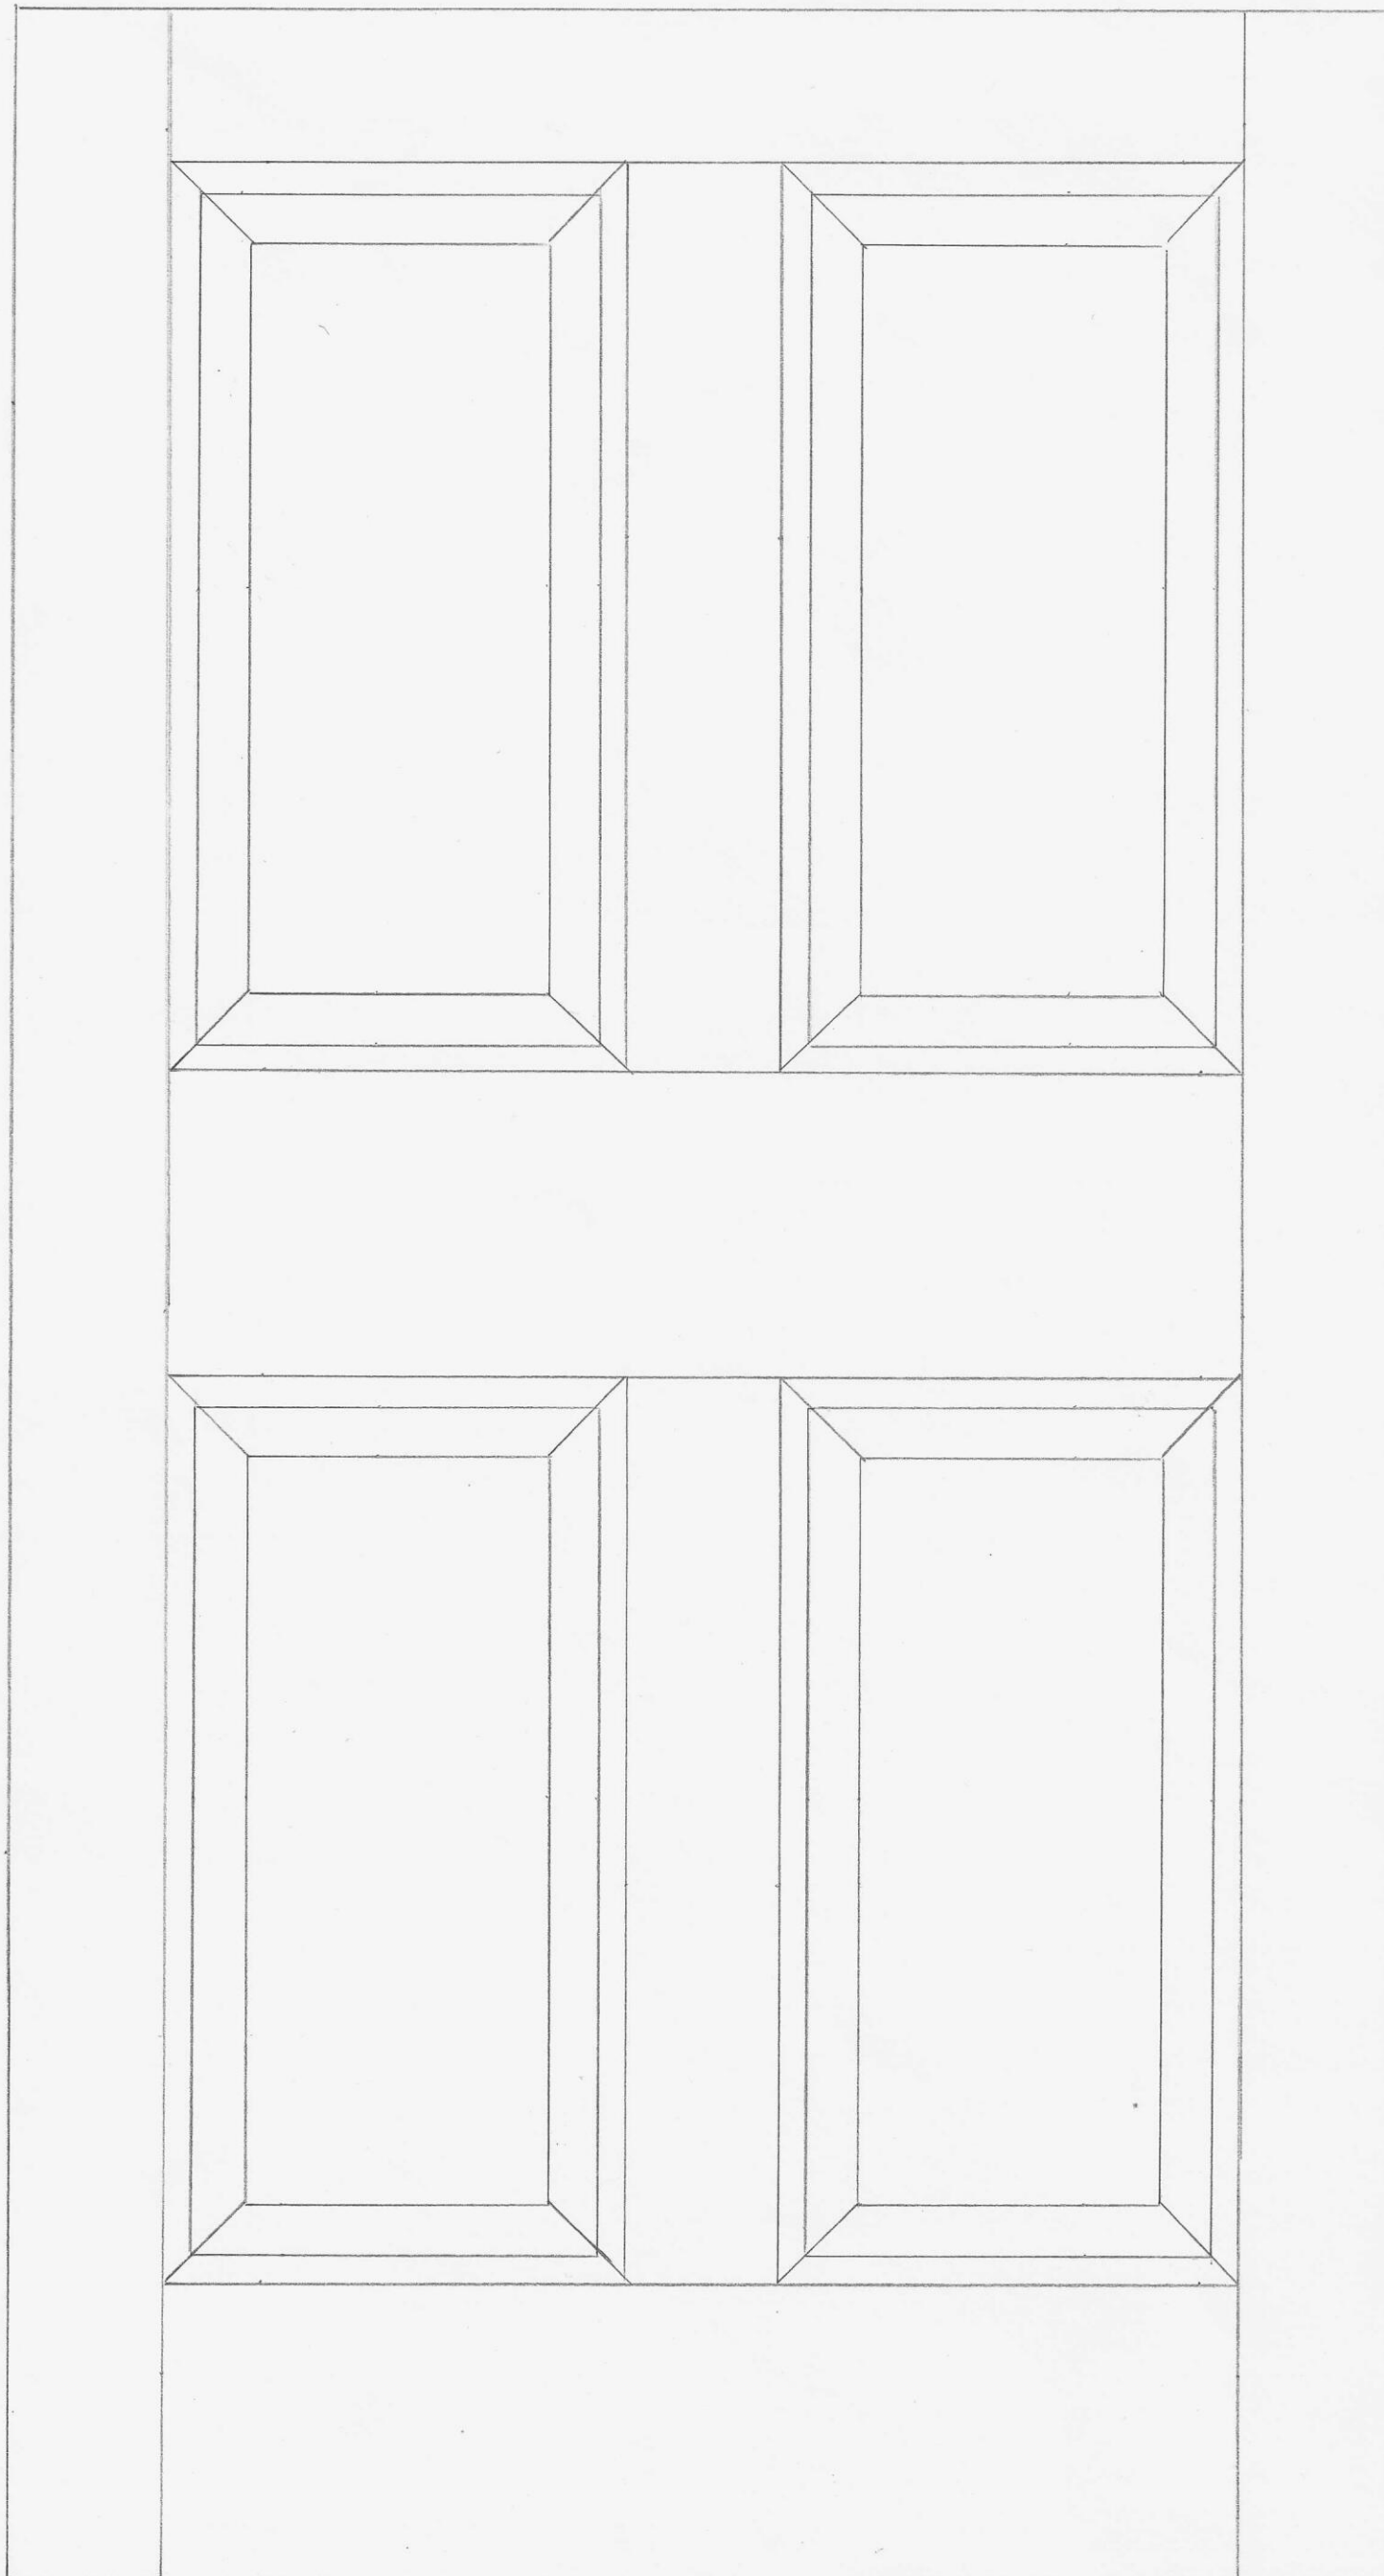

Project: PL202601918
PRD1
11 Church St.
Bradford on Avon
BA15 1LW

Drawing Title:
Proposed Replacement Door

Scale	Plot size	Date
1:5	A3	6.04.2026

Drawn By
KGH Stanley

Old Trinity School
1 Church St.
Bradford on Avon
BA15 1LW