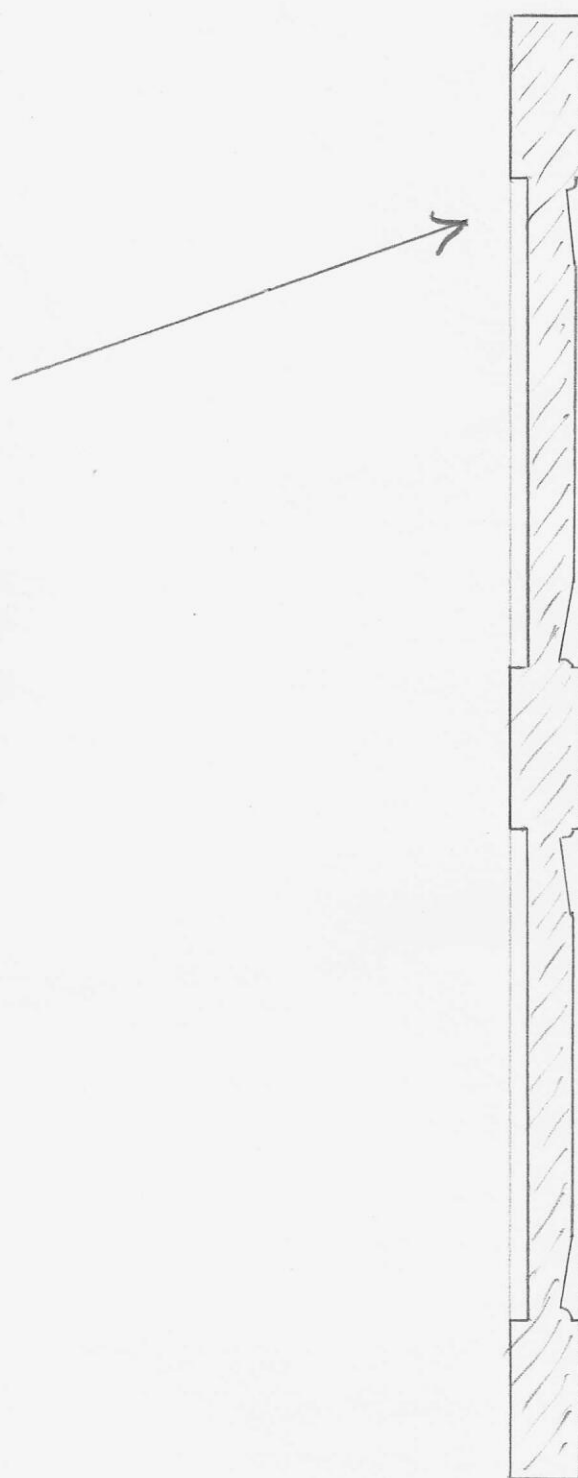
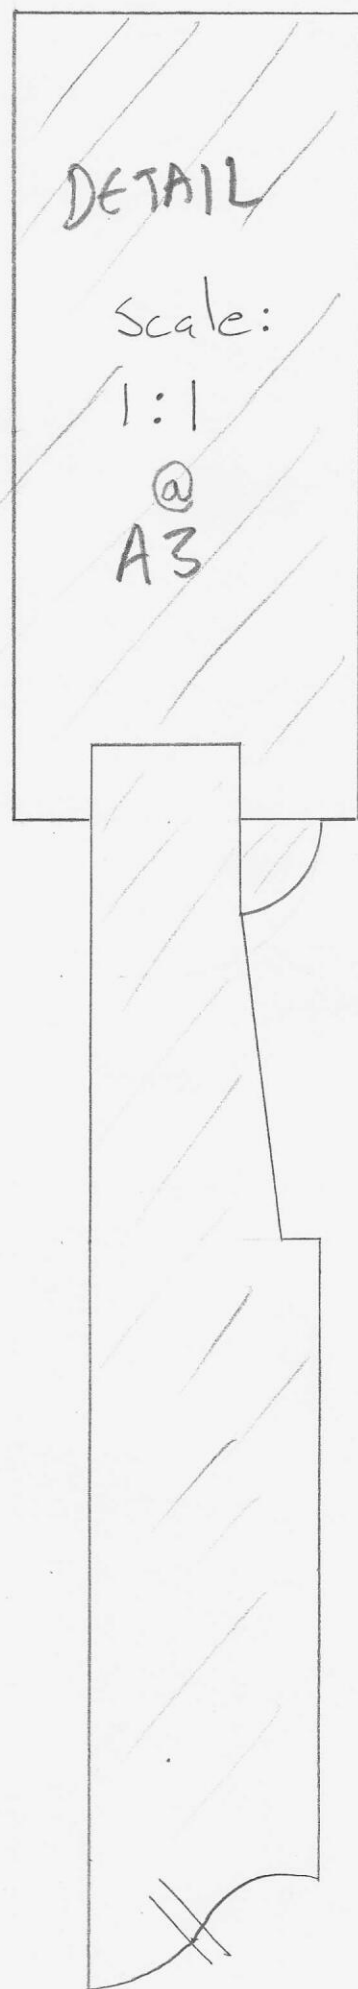


Project: PL202601918 PRD2

11 Church St
Bradford on Avon
BA15 1LW

Drawing Title:

Proposed Replacement Door

Scale	Plot size	Date
1:5	A3	6.04.2026

Drawn by:

KGH Stanley

Old Trinity School
1 Church St.
Bradford on Avon
BA15 1LW