




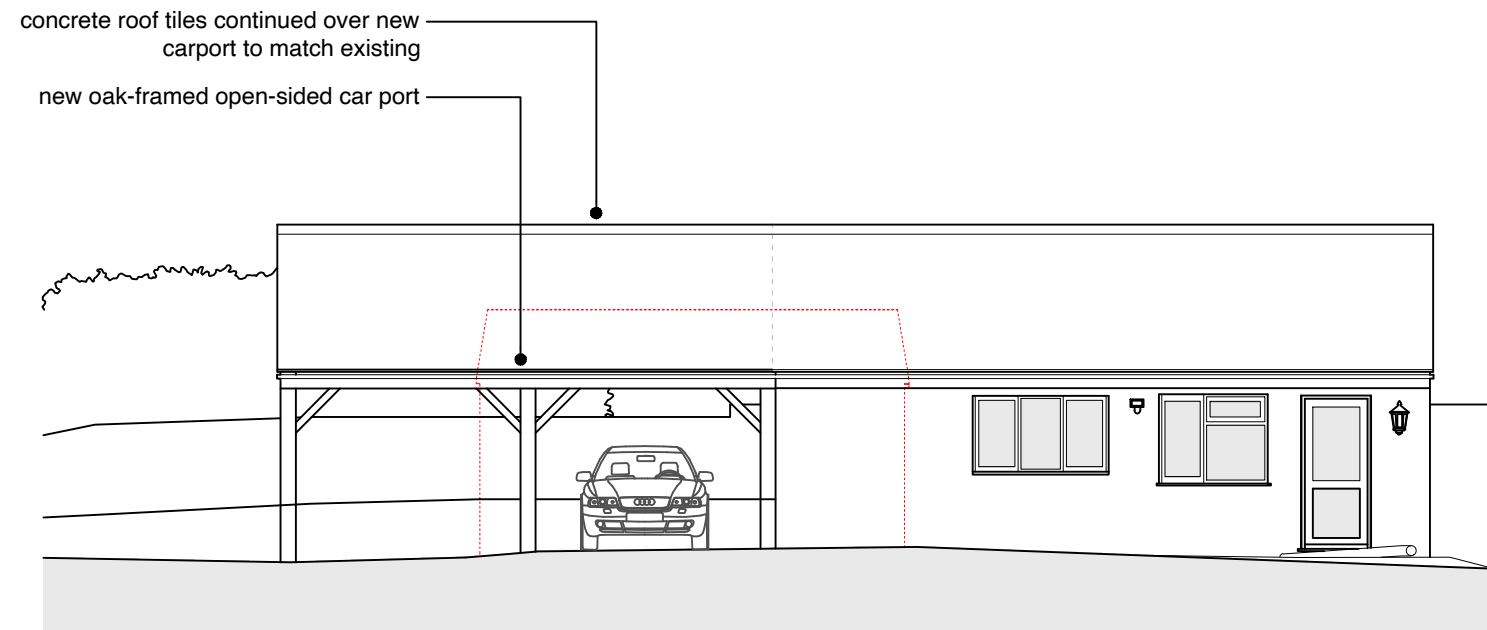


Southeast Elevation

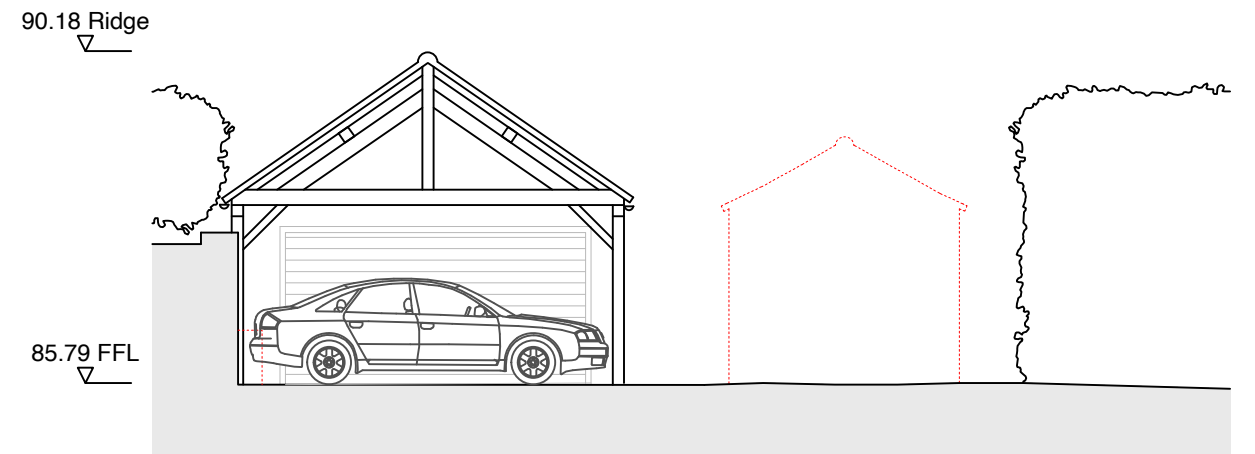

Southwest Elevation

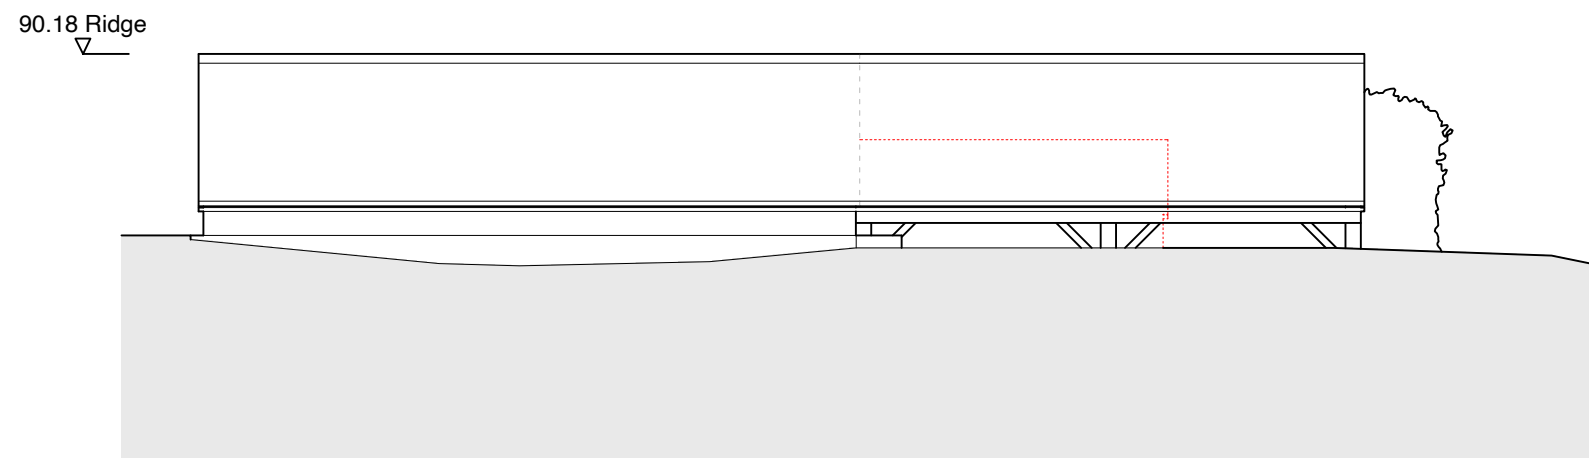

Northwest Elevation

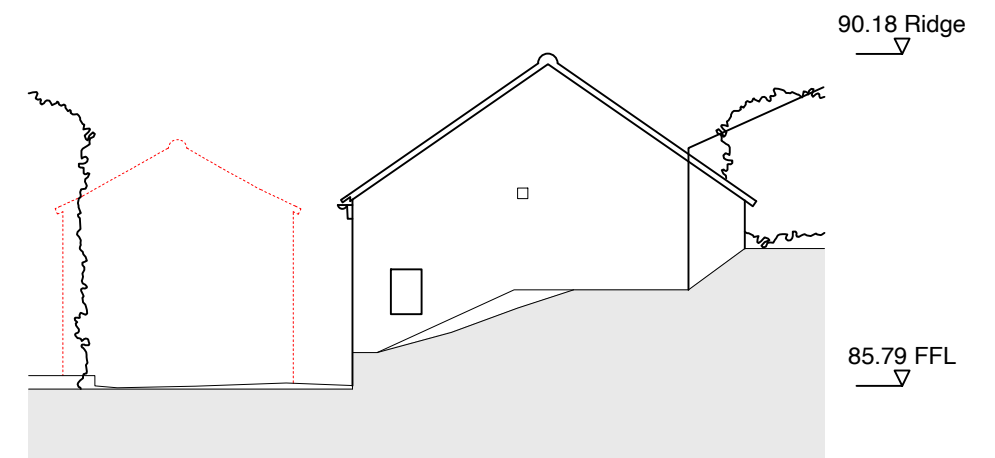

Northeast Elevation

OUTBUILDINGS - ELEVATIONS - PROP.



PRELIMINARY

stuart	client	Matthew Pickett	dwg #	23/21 - 31
thompson	project	22 Woods Hill	scale	1:100 @ A3
design	title	Outbuildings - Eles. - Prop.	date	20/05/2024

this drawing is copyright. only figured dimensions to be used. contractors not to scale from this drawing and must check all dimensions before proceeding