

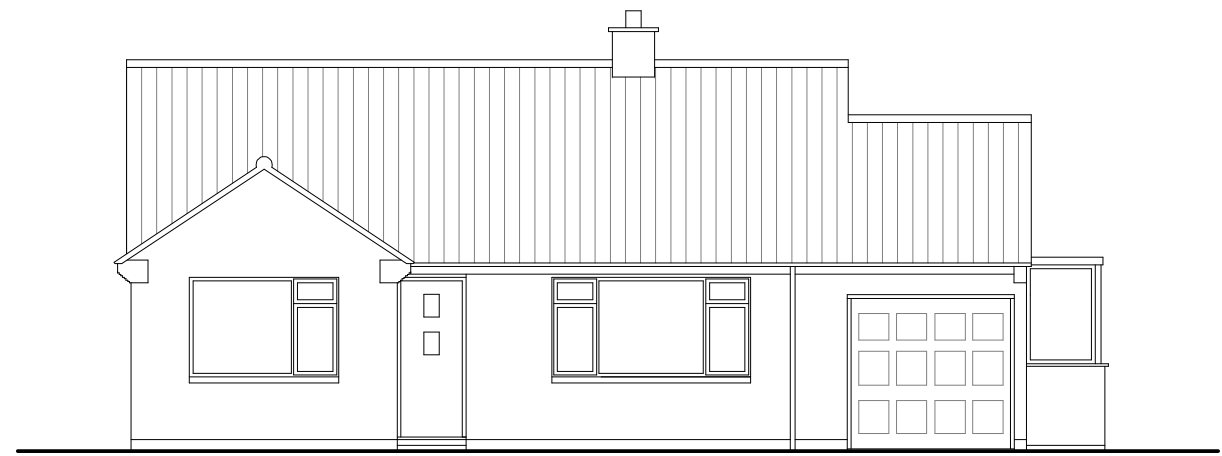


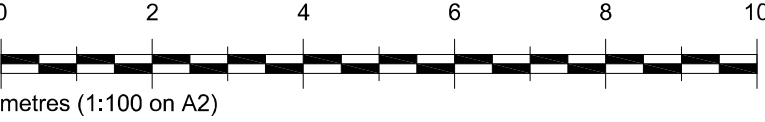


SOUTH EAST ELEVATION



ROOF - DARK BROWN CONCRETE INTERLOCKING TILES WALLING - FACING BRICKWORK WINDOWS AND DOORS - WHITE UPVC

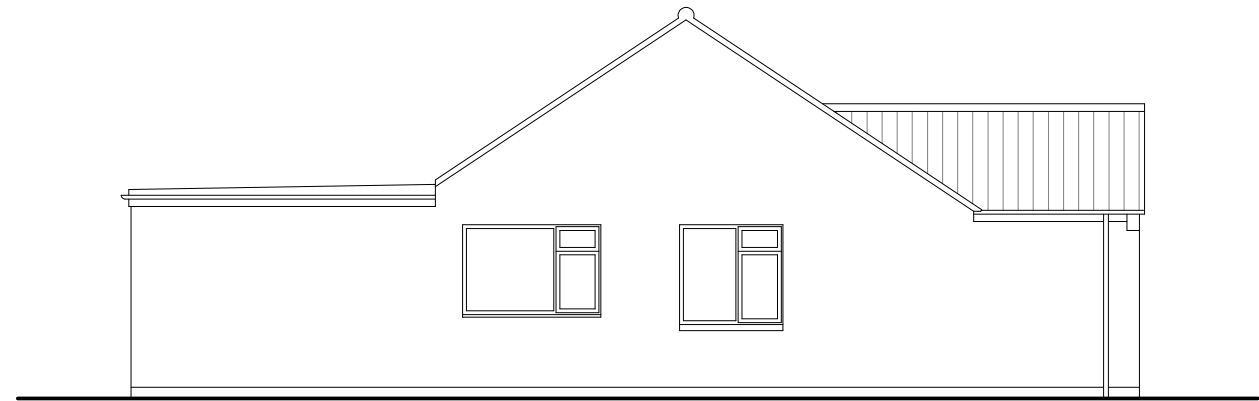


SOUTH WEST ELEVATION

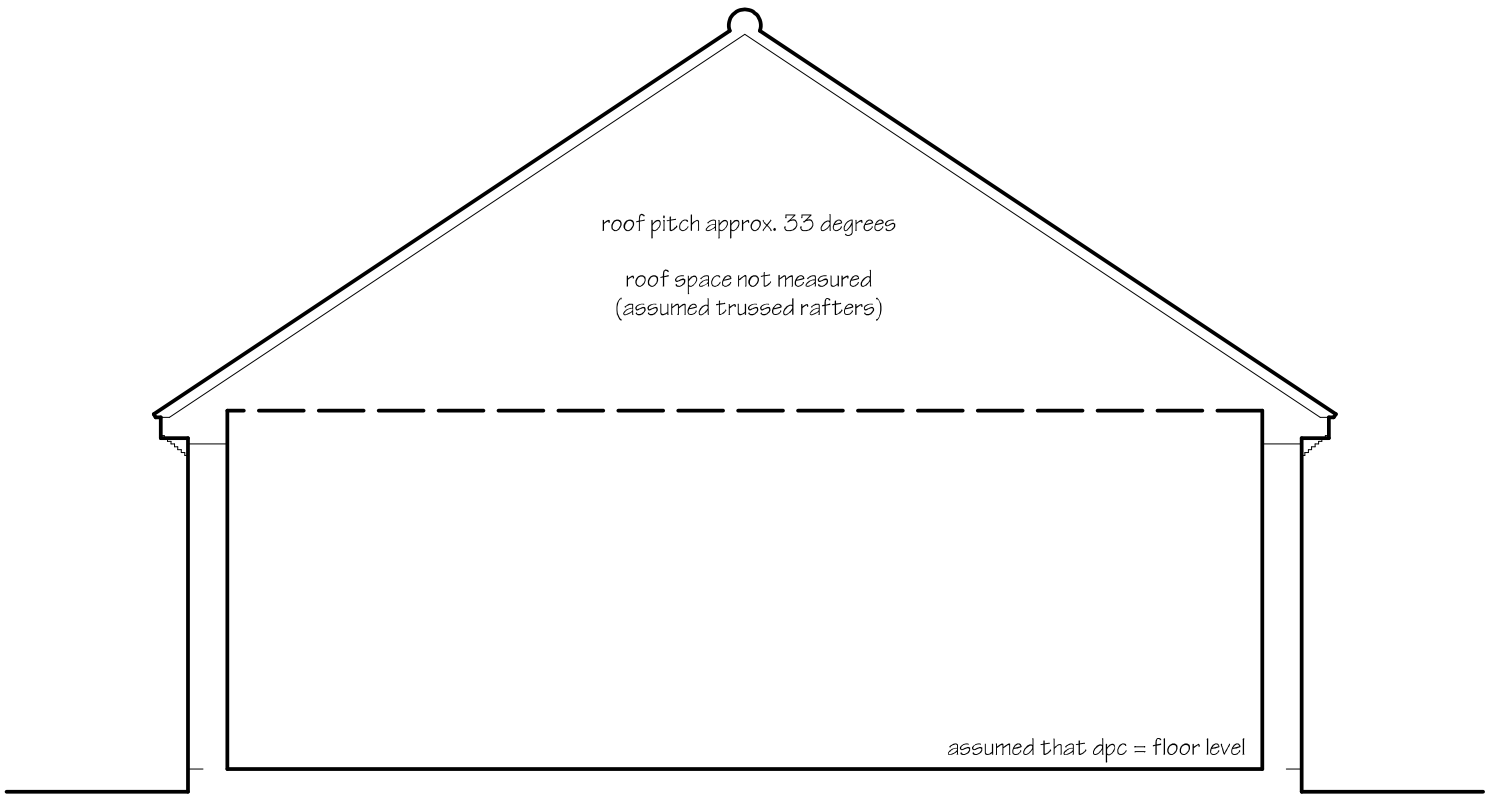


SECTION

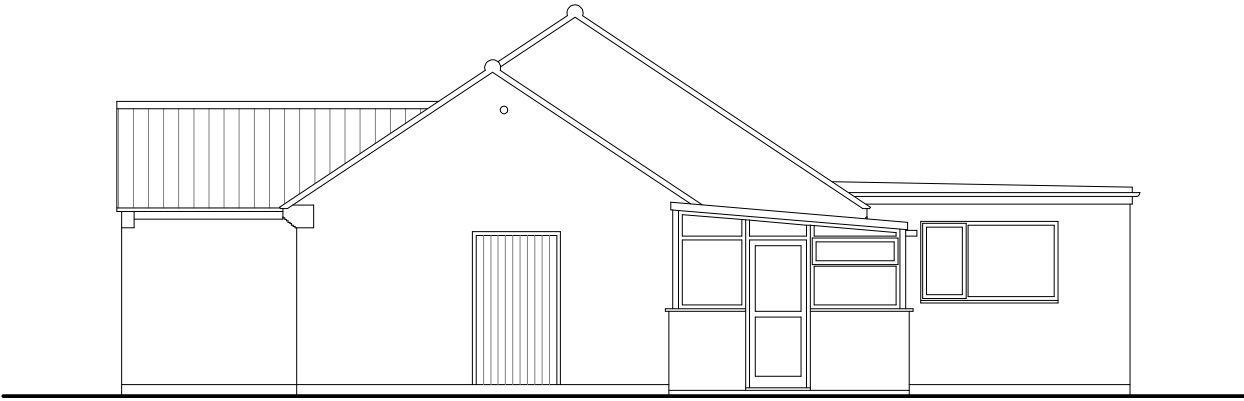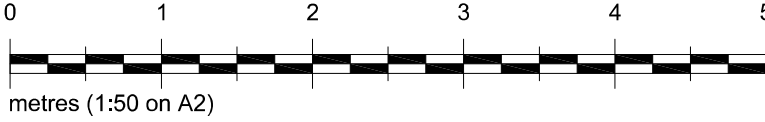

NORTH EAST ELEVATION

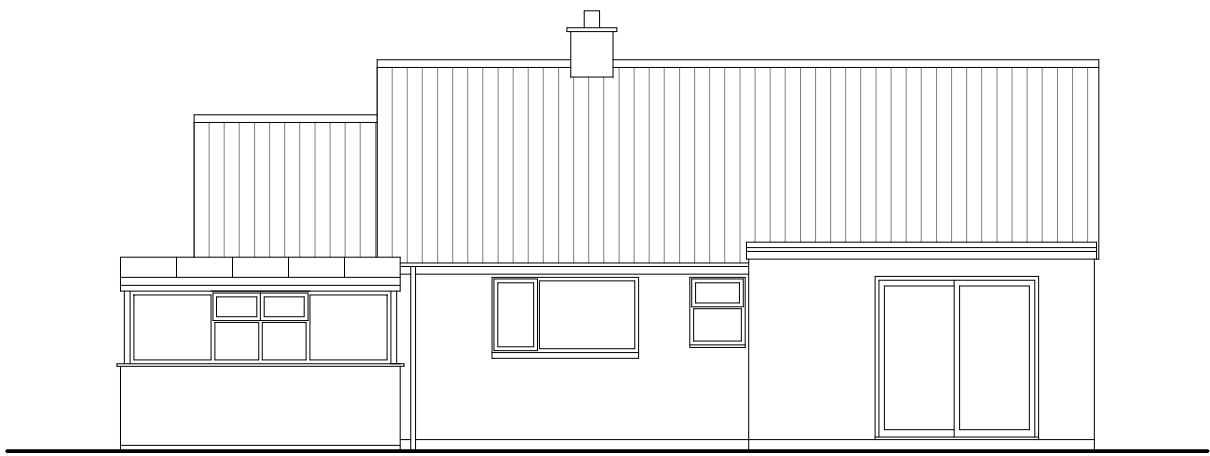

NORTH WEST ELEVATION

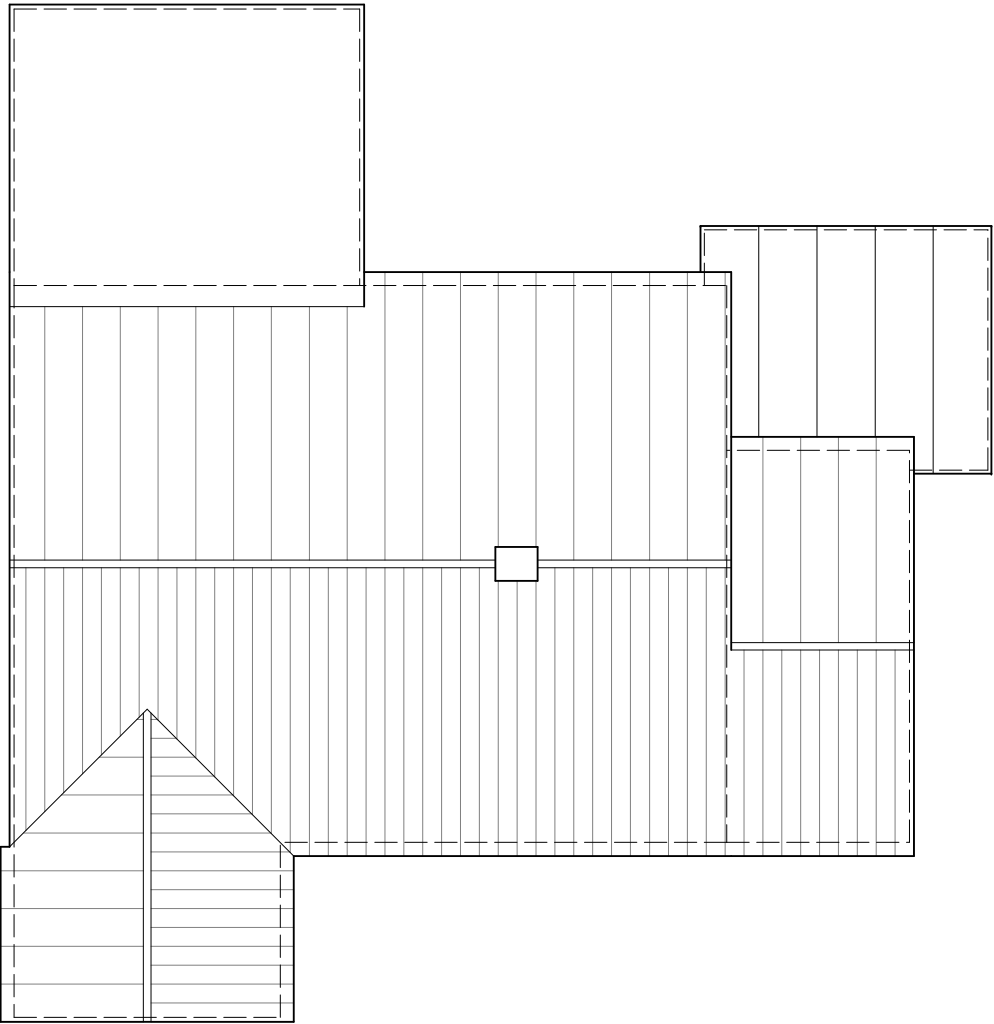

ROOF PLAN

K E V I N S M I T H <i>Architectural Services</i>			
7 Ludlow Close , Frome , Somerset . BA11 2ES TEL. 07946 678348 WEB. www.kevinjsmith.co.uk			
Client	MR AND MRS CORNELIUS		
Job	16 LUDLOW CLOSE , WARMINSTER , WILTSHIRE .		
Title	SURVEY DETAILS 2		
Scales	1:50 1:100	Date	MARCH 2026
		Ref No	2665 / 02