




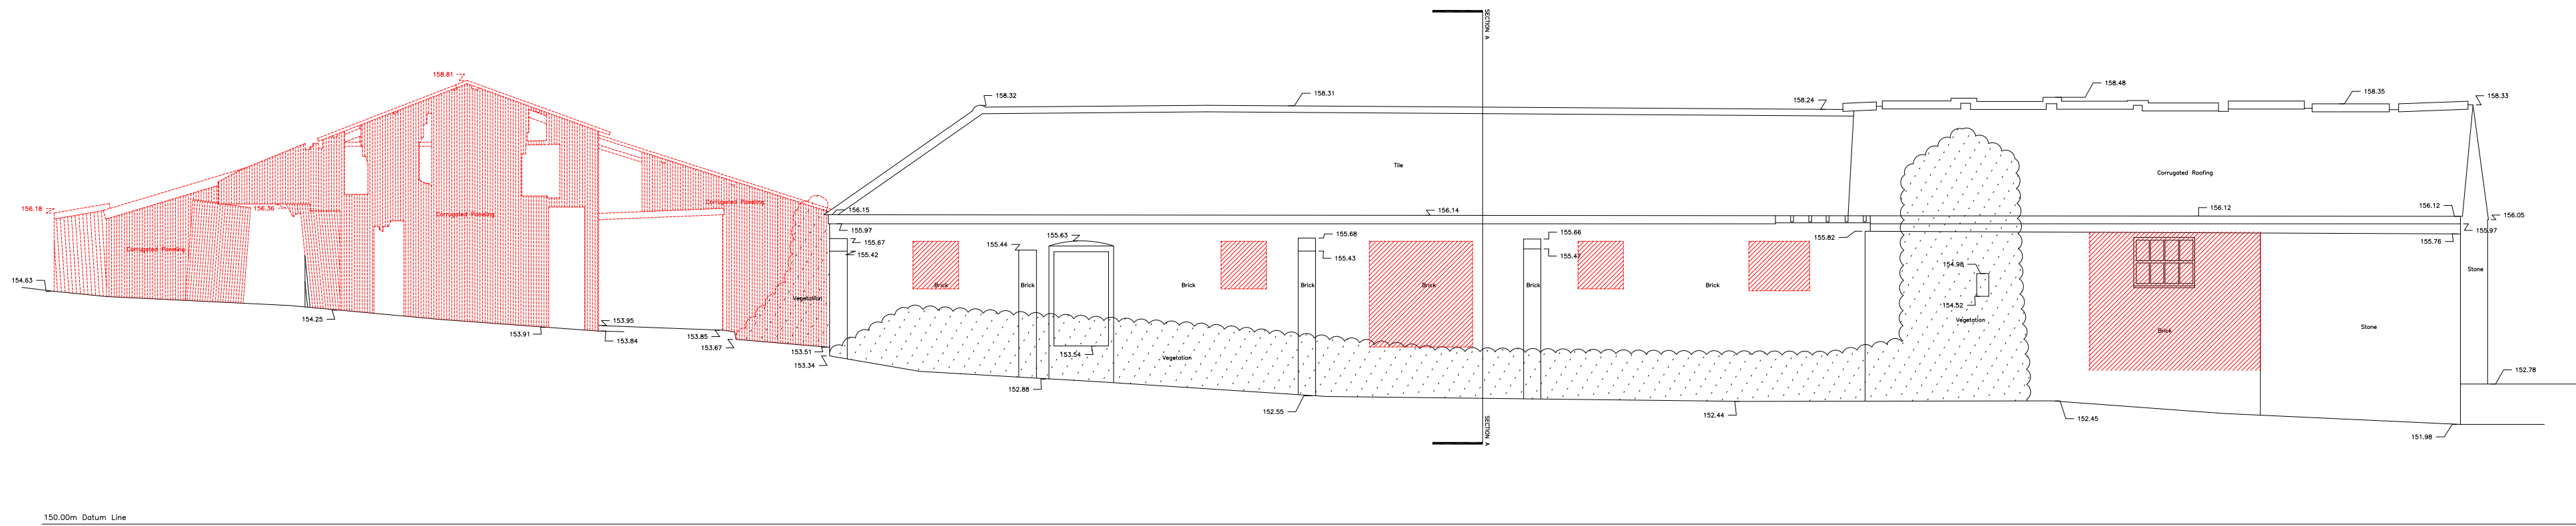


BARN 1 NORTH ELEVATION

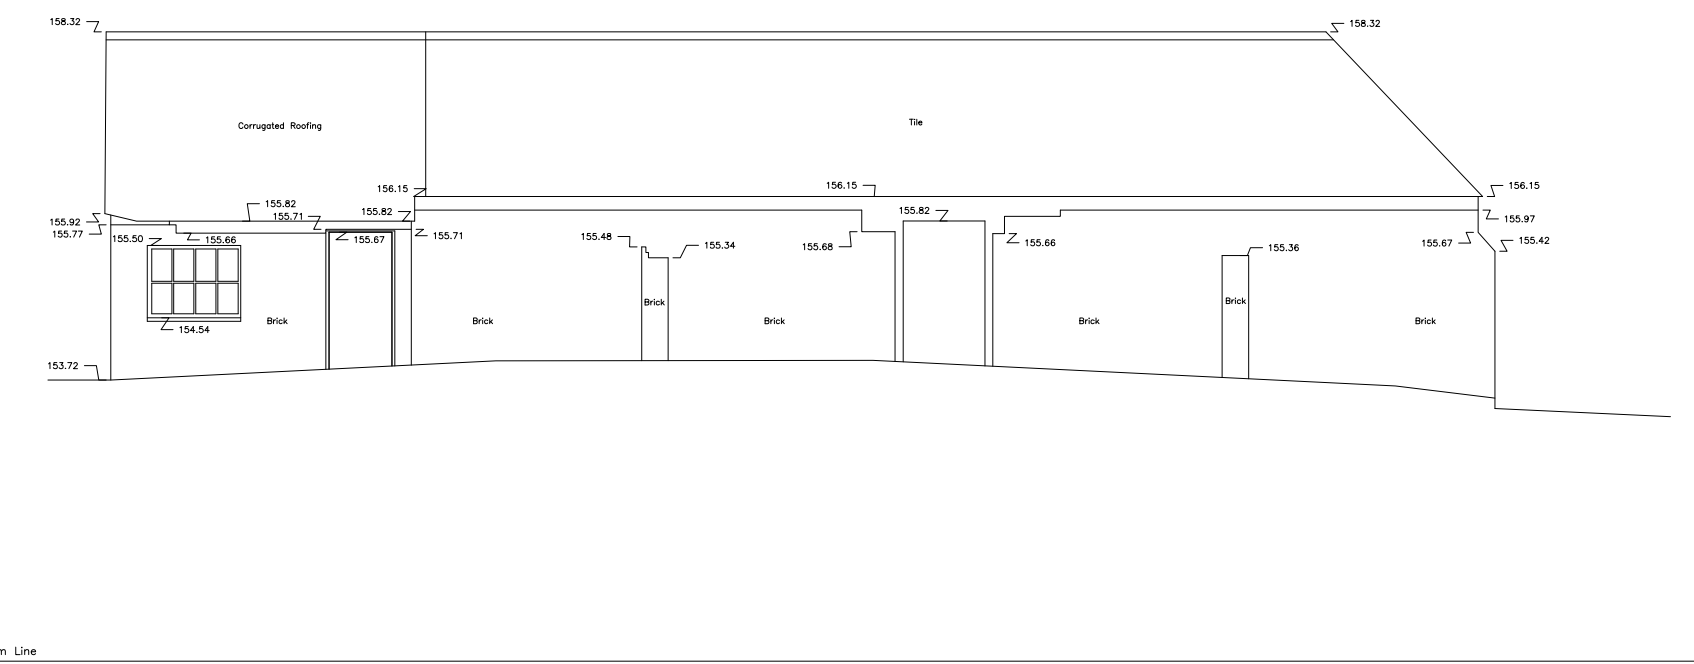

BARN 1 EAST ELEVATION

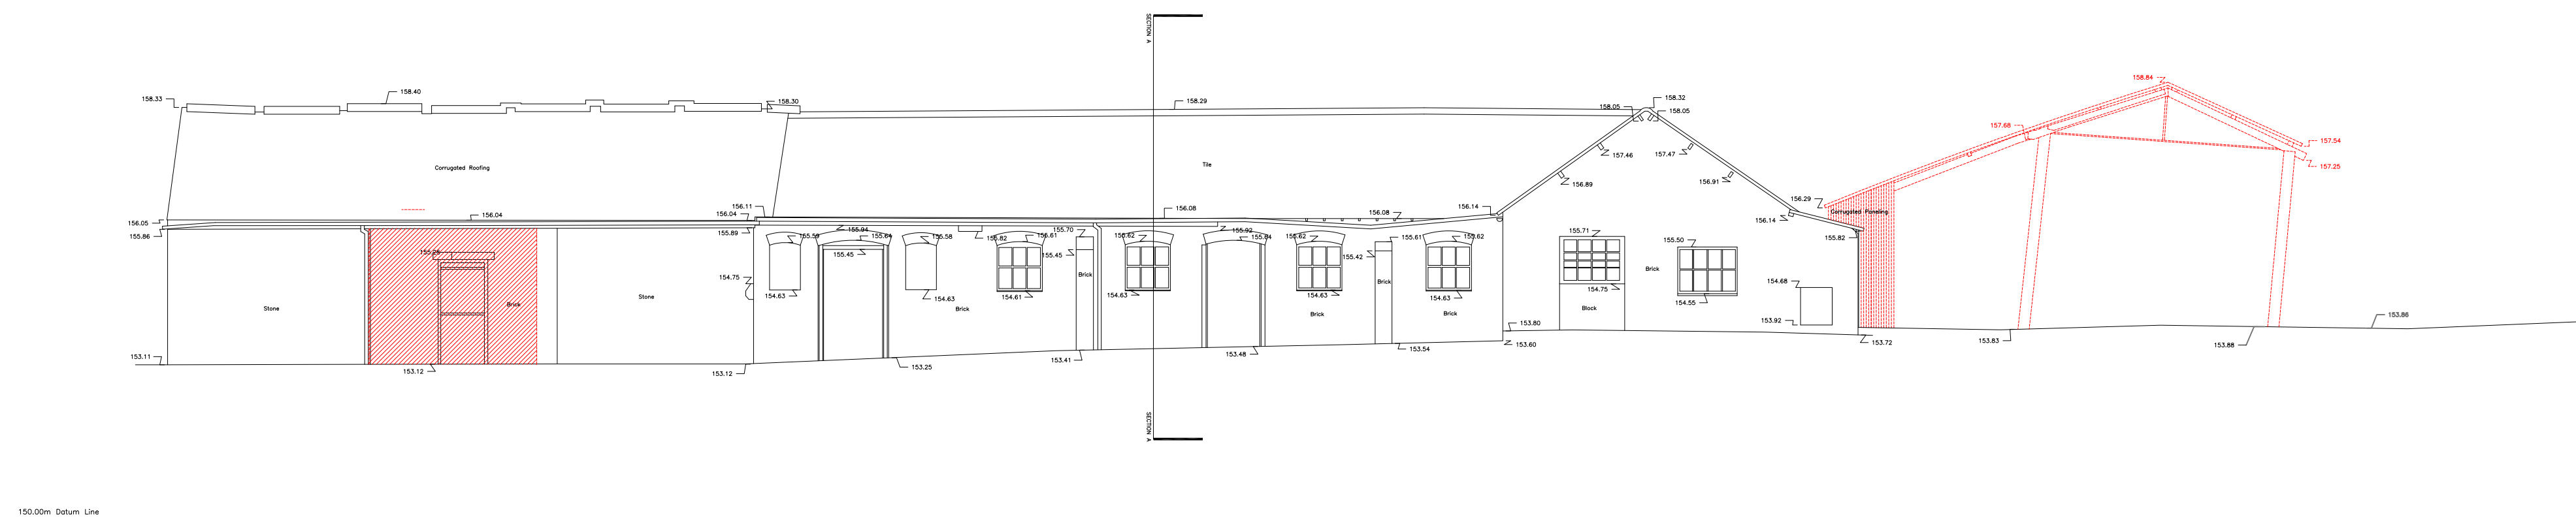

BARN 1 SOUTH ELEVATION

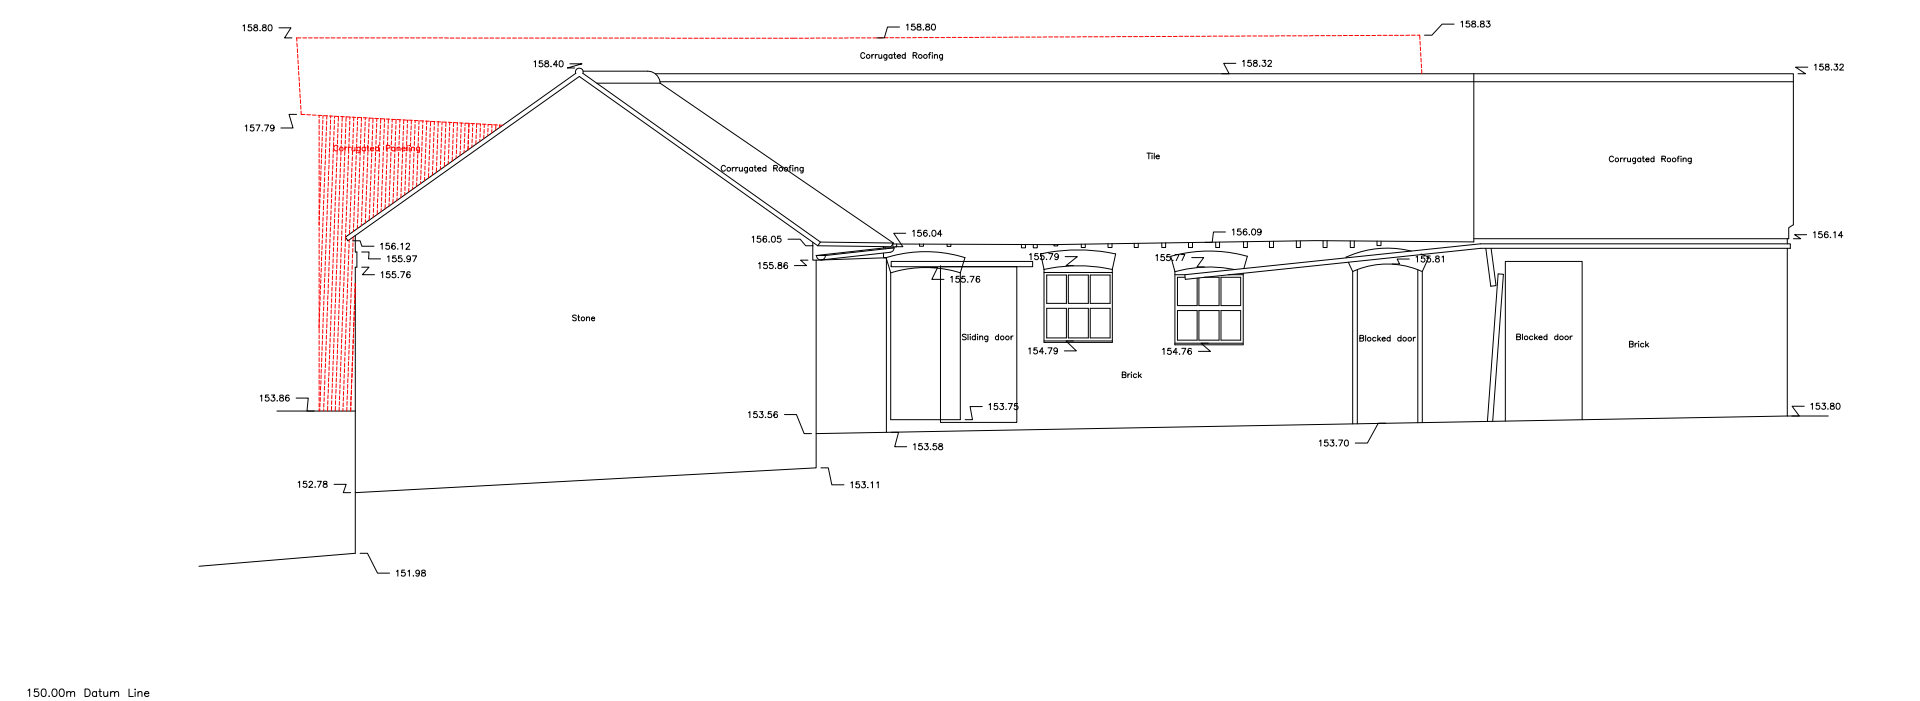

BARN 1 WEST ELEVATION



SURVEY-ELEVATIONS-DEMOLITION & ALTERATIONS
OYSTERS FARM BARNs, GUTCH COMMON
SHAFTESBURY, DORSET, SP7 9BE
FOR MR AND MRS I PRIEST
10/07/2025

2663/4

1:100@A1