

THE CEMENT FIBRE ROOFING SHEETS ARE TO BE REPLACED WITH SECOND HAND CLAY PLAIN TILES TO MATCH THE EXISTING

ALLOW CONSERVATION STYLE ROOFLIGHTS TO THE NEW ROOM

ALLOW TO REMOVE THE BRICK INFILL TO THE OLD OPENING AND INSERT CRITTALL STYLE GLAZED FRAME

ALL EXISTING WINDOWS ARE TO BE REPLACED WITH NEW IN ALUMINIUM TO MATCH THE EXISTING STYLE



THE ROOF OF THE NEW GARAGE/BEDROOM EXTENSION IS TO BE EITHER SLATE OR AN INTERLOCKING PANTILE


BOARD AND BEAD IN LARCH TO ALL WALLS

TIMBER DOORS, TO BE STAINED

WINDOWS ARE TO BE CRITTALL OR SIMILAR TO MATCH THE EXISTING.

150.00m Datum Line

BARN 1 SOUTH ELEVATION

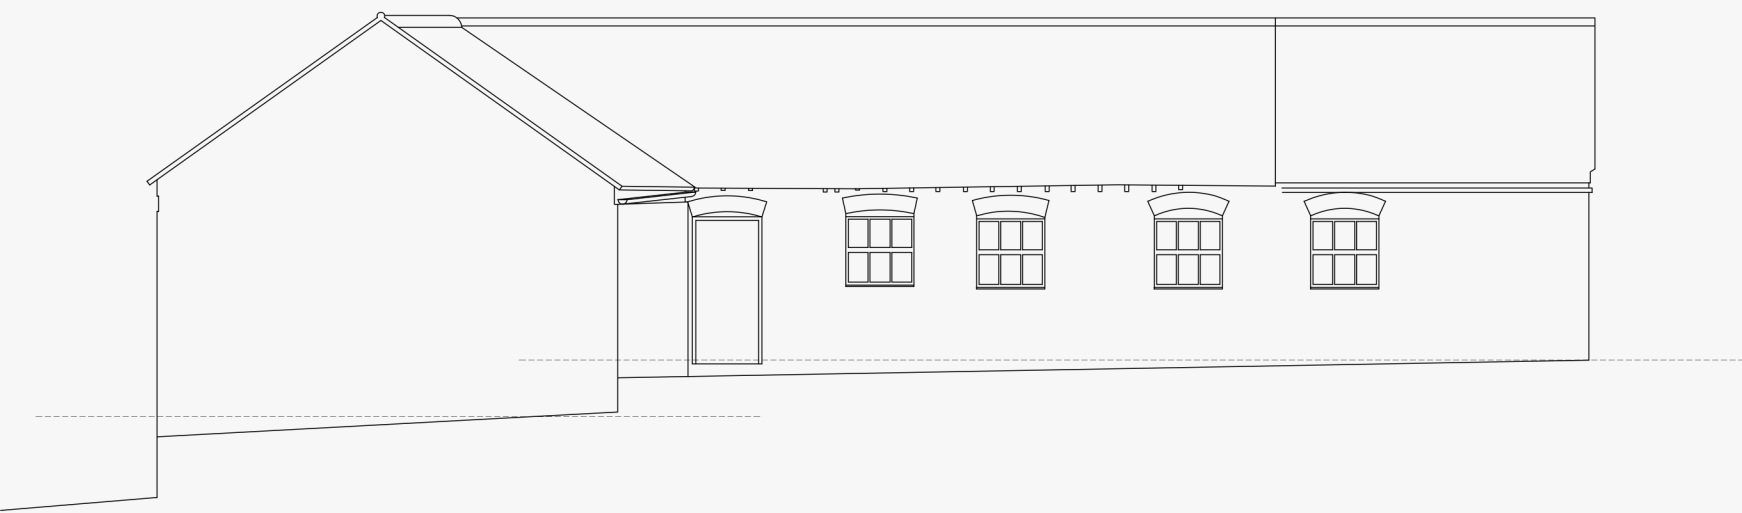

150.00m Datum Line

BARN 1 WEST ELEVATION

THE ROOF OF THE NEW GARAGE/BEDROOM EXTENSION IS TO BE EITHER SLATE OR AN INTERLOCKING PANTILE

BOARD AND BEAD IN LARCH TO ALL WALLS

TIMBER DOORS, TO BE STAINED

WINDOWS ARE TO BE CRITTALL OR SIMILAR TO MATCH THE EXISTING.



THE CEMENT FIBRE ROOFING SHEETS ARE TO BE REPLACED WITH SECOND HAND CLAY PLAIN TILES TO MATCH THE EXISTING


NO EXTERNAL LIGHTING

ALLOW TO REMOVE THE BRICK INFILL TO THE OLD OPENING AND INSERT CRITTALL STYLE GLAZED FRAME

ALL EXISTING WINDOWS ARE TO BE REPLACED WITH NEW IN ALUMINIUM TO MATCH THE EXISTING STYLE

150.00m Datum Line

BARN 1 NORTH ELEVATION

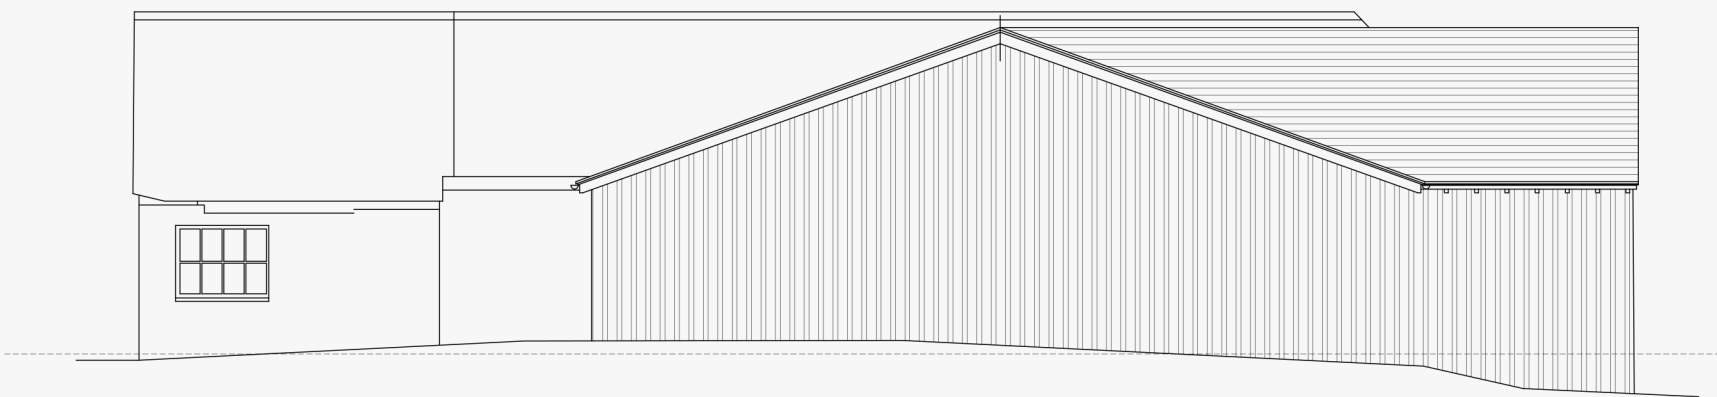

THE ROOF OF THE NEW GARAGE/BEDROOM EXTENSION IS TO BE EITHER SLATE OR AN INTERLOCKING PANTILE

BOARD AND BEAD IN LARCH TO ALL WALLS

150.00m Datum Line

BARN 1 EAST ELEVATION



SCHEME-PROPOSED ELEVATIONS
OYSTERS FARM BARNs, GUTCH COMMON
SHAFTESBURY, DORSET, SP7 9BE
FOR MR AND MRS I PRIEST
10/07/2025