




Oysters Farm Barns

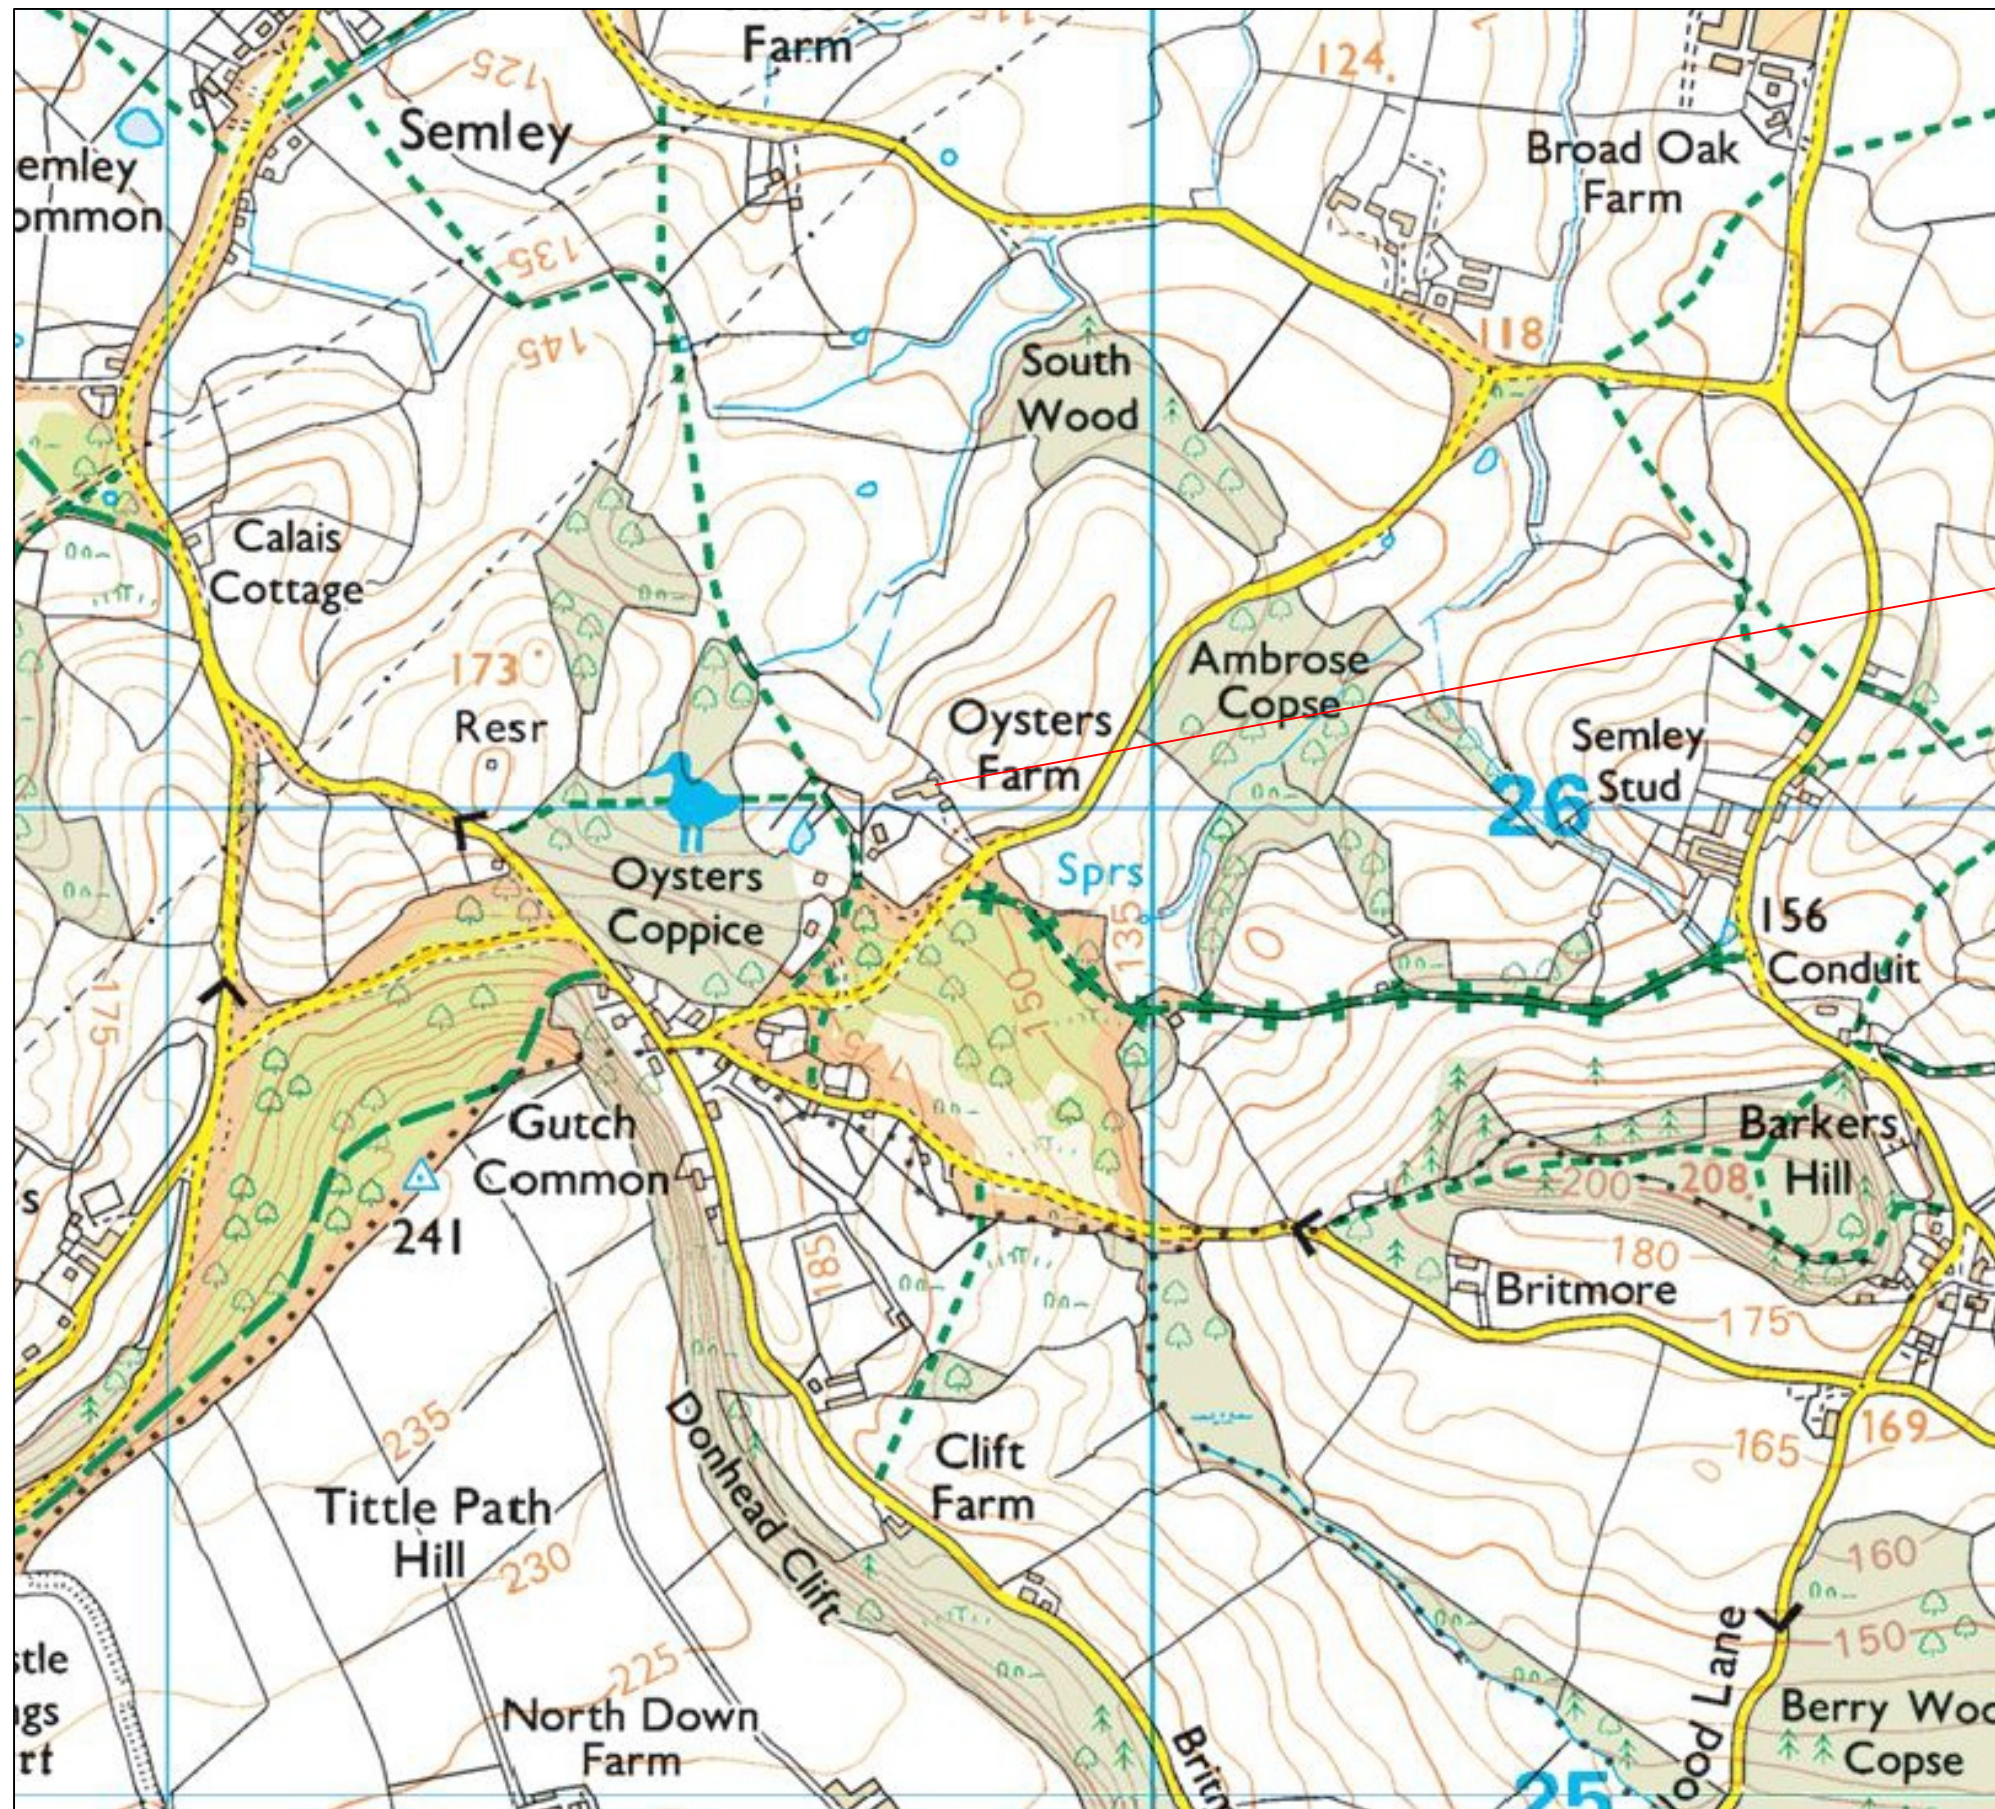

DATE	02/02/26	TITLE	General location plan
CLIENT	Owners		
ADDRESS	Oysters Farm Barns Gutch Common nr Semley SP7 9BE		
1 : 5,000 @ A4		DRAWING No	BEN 0001
2026	RG	REV	-