


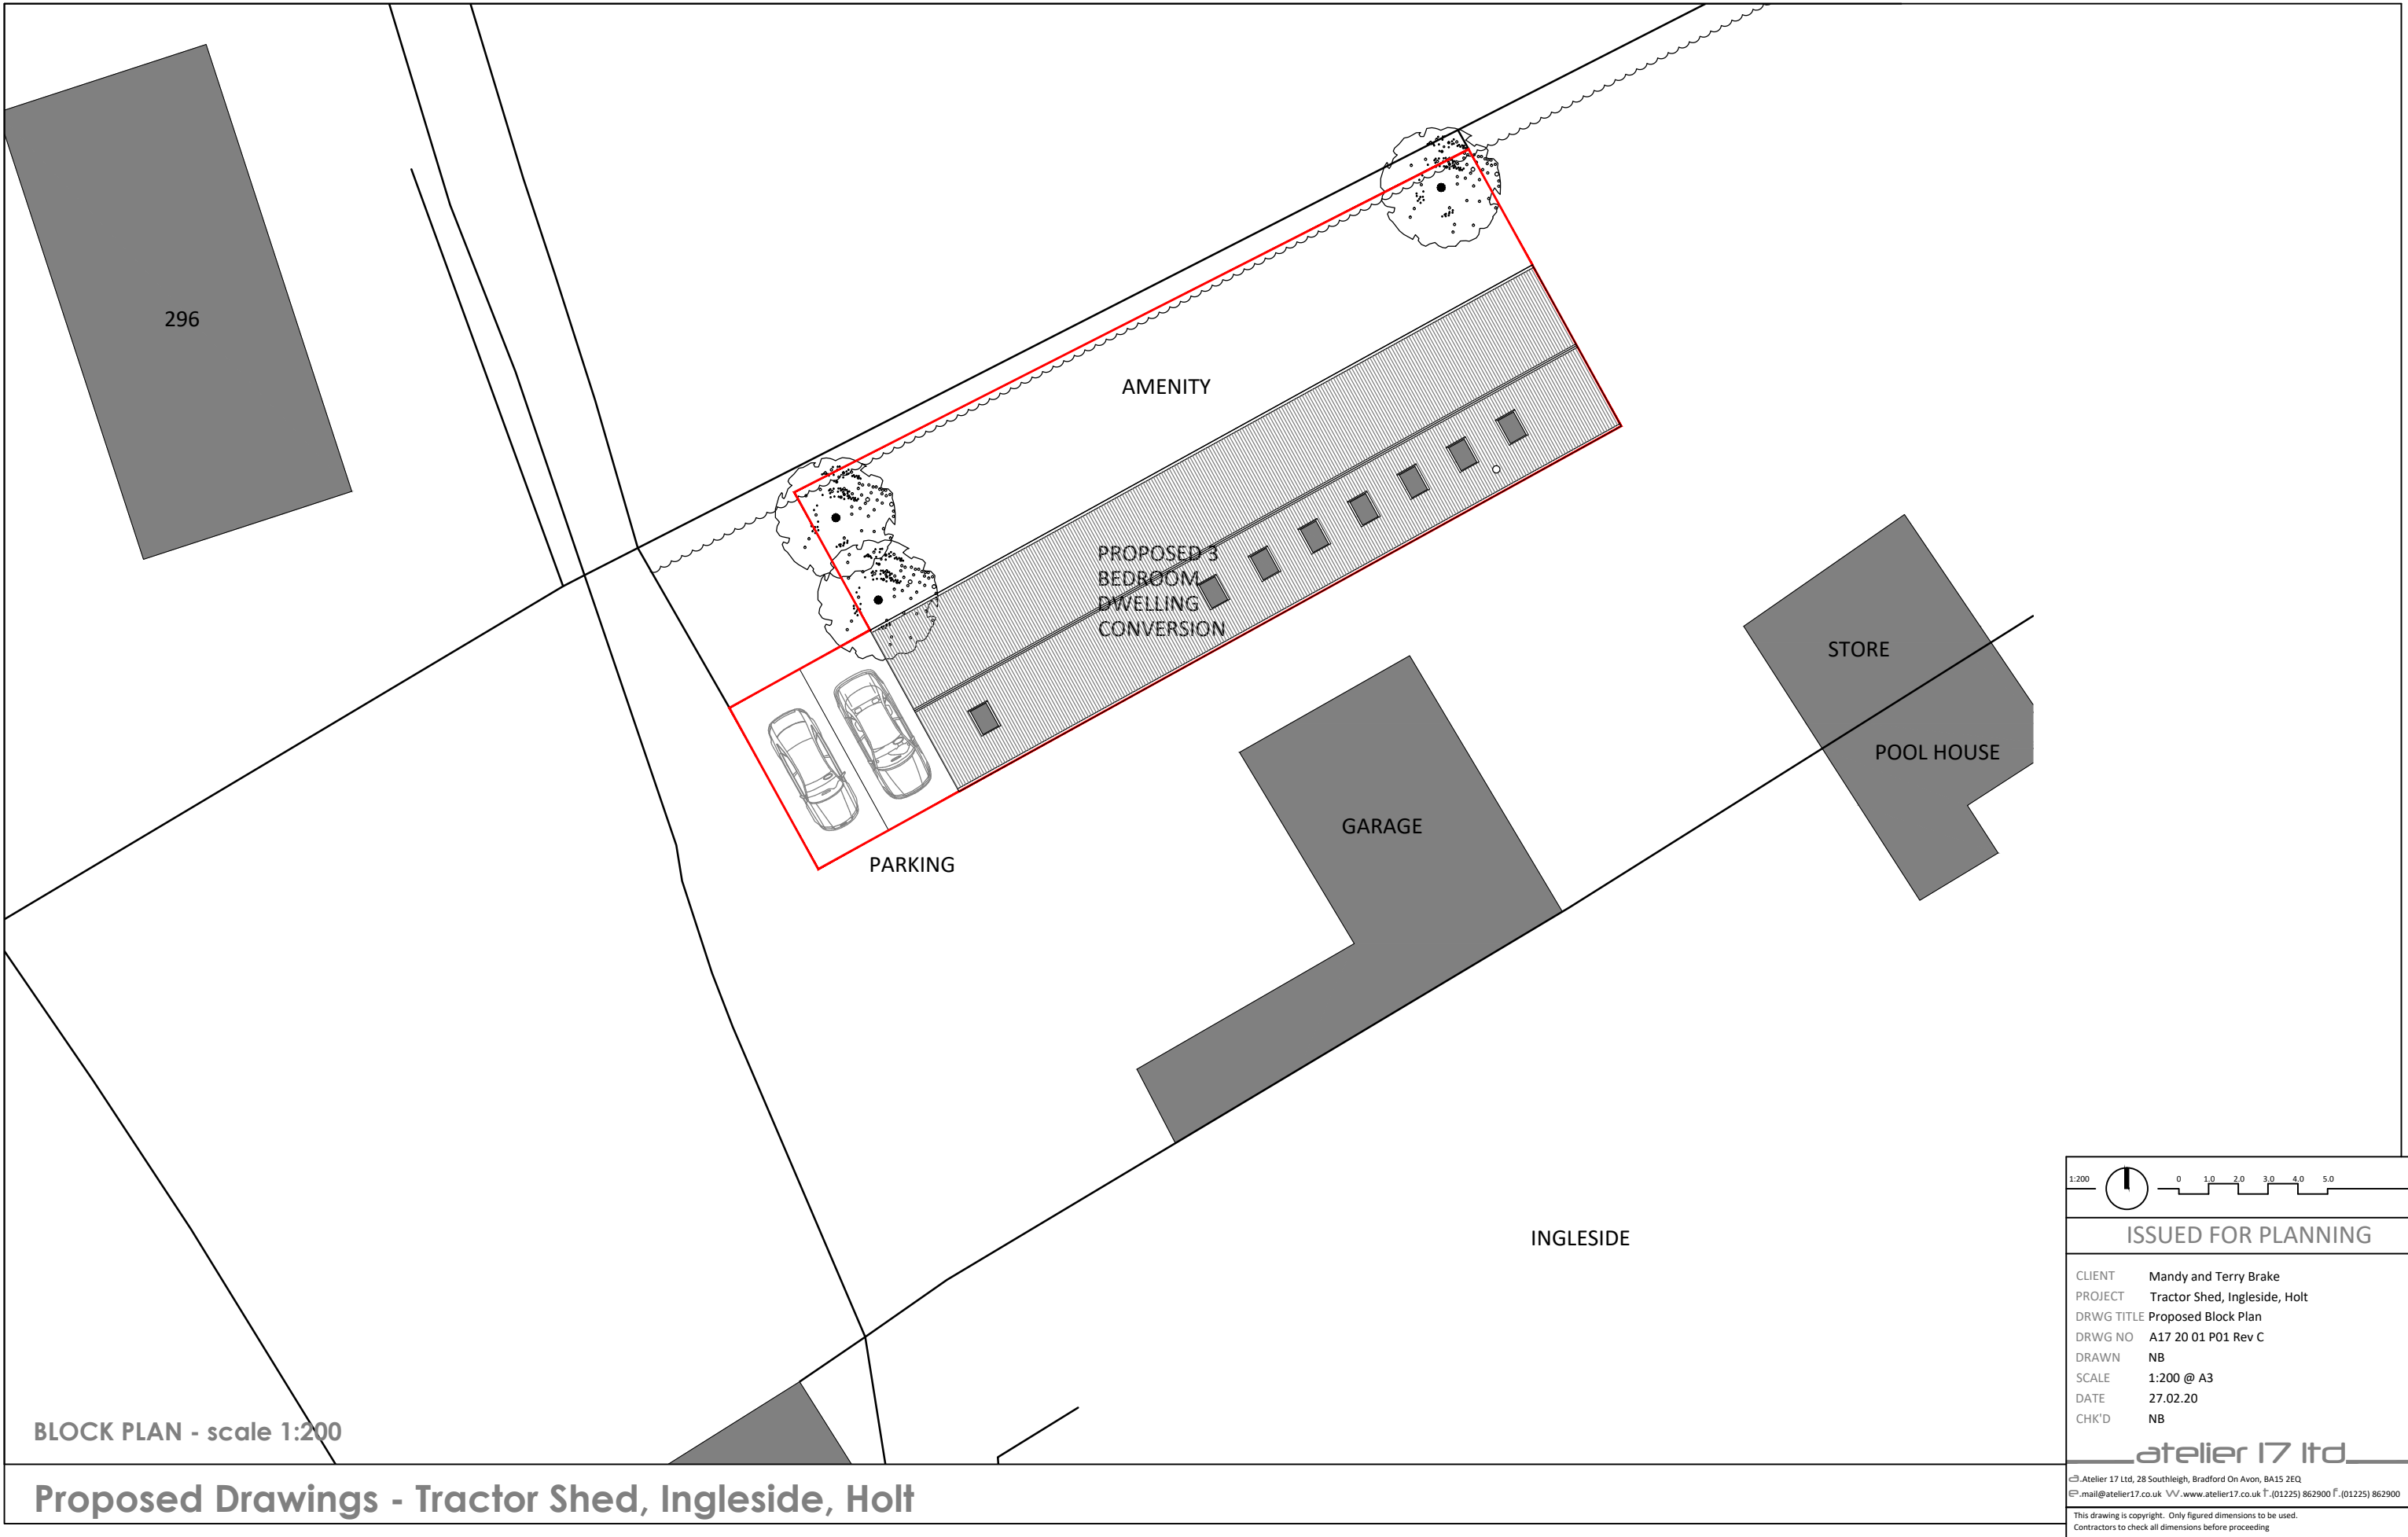

BLOCK PLAN - scale 1:200

Proposed Drawings - Tractor Shed, Ingleside, Holt

1:200

0 1.0 2.0 3.0 4.0 5.0

ISSUED FOR PLANNING

CLIENT	Mandy and Terry Brake
PROJECT	Tractor Shed, Ingleside, Holt
DRWG TITLE	Proposed Block Plan
DRWG NO	A17 20 01 P01 Rev C
DRAWN	NB
SCALE	1:200 @ A3
DATE	27.02.20
CHK'D	NB

atelier 17 ltd

Atelier 17 Ltd, 28 Southleigh, Bradford On Avon, BA15 2EQ

mail@atelier17.co.uk V.V. www.atelier17.co.uk T: (01225) 862900 F: (01225) 862900

This drawing is copyright. Only figured dimensions to be used.

Contractors to check all dimensions before proceeding