


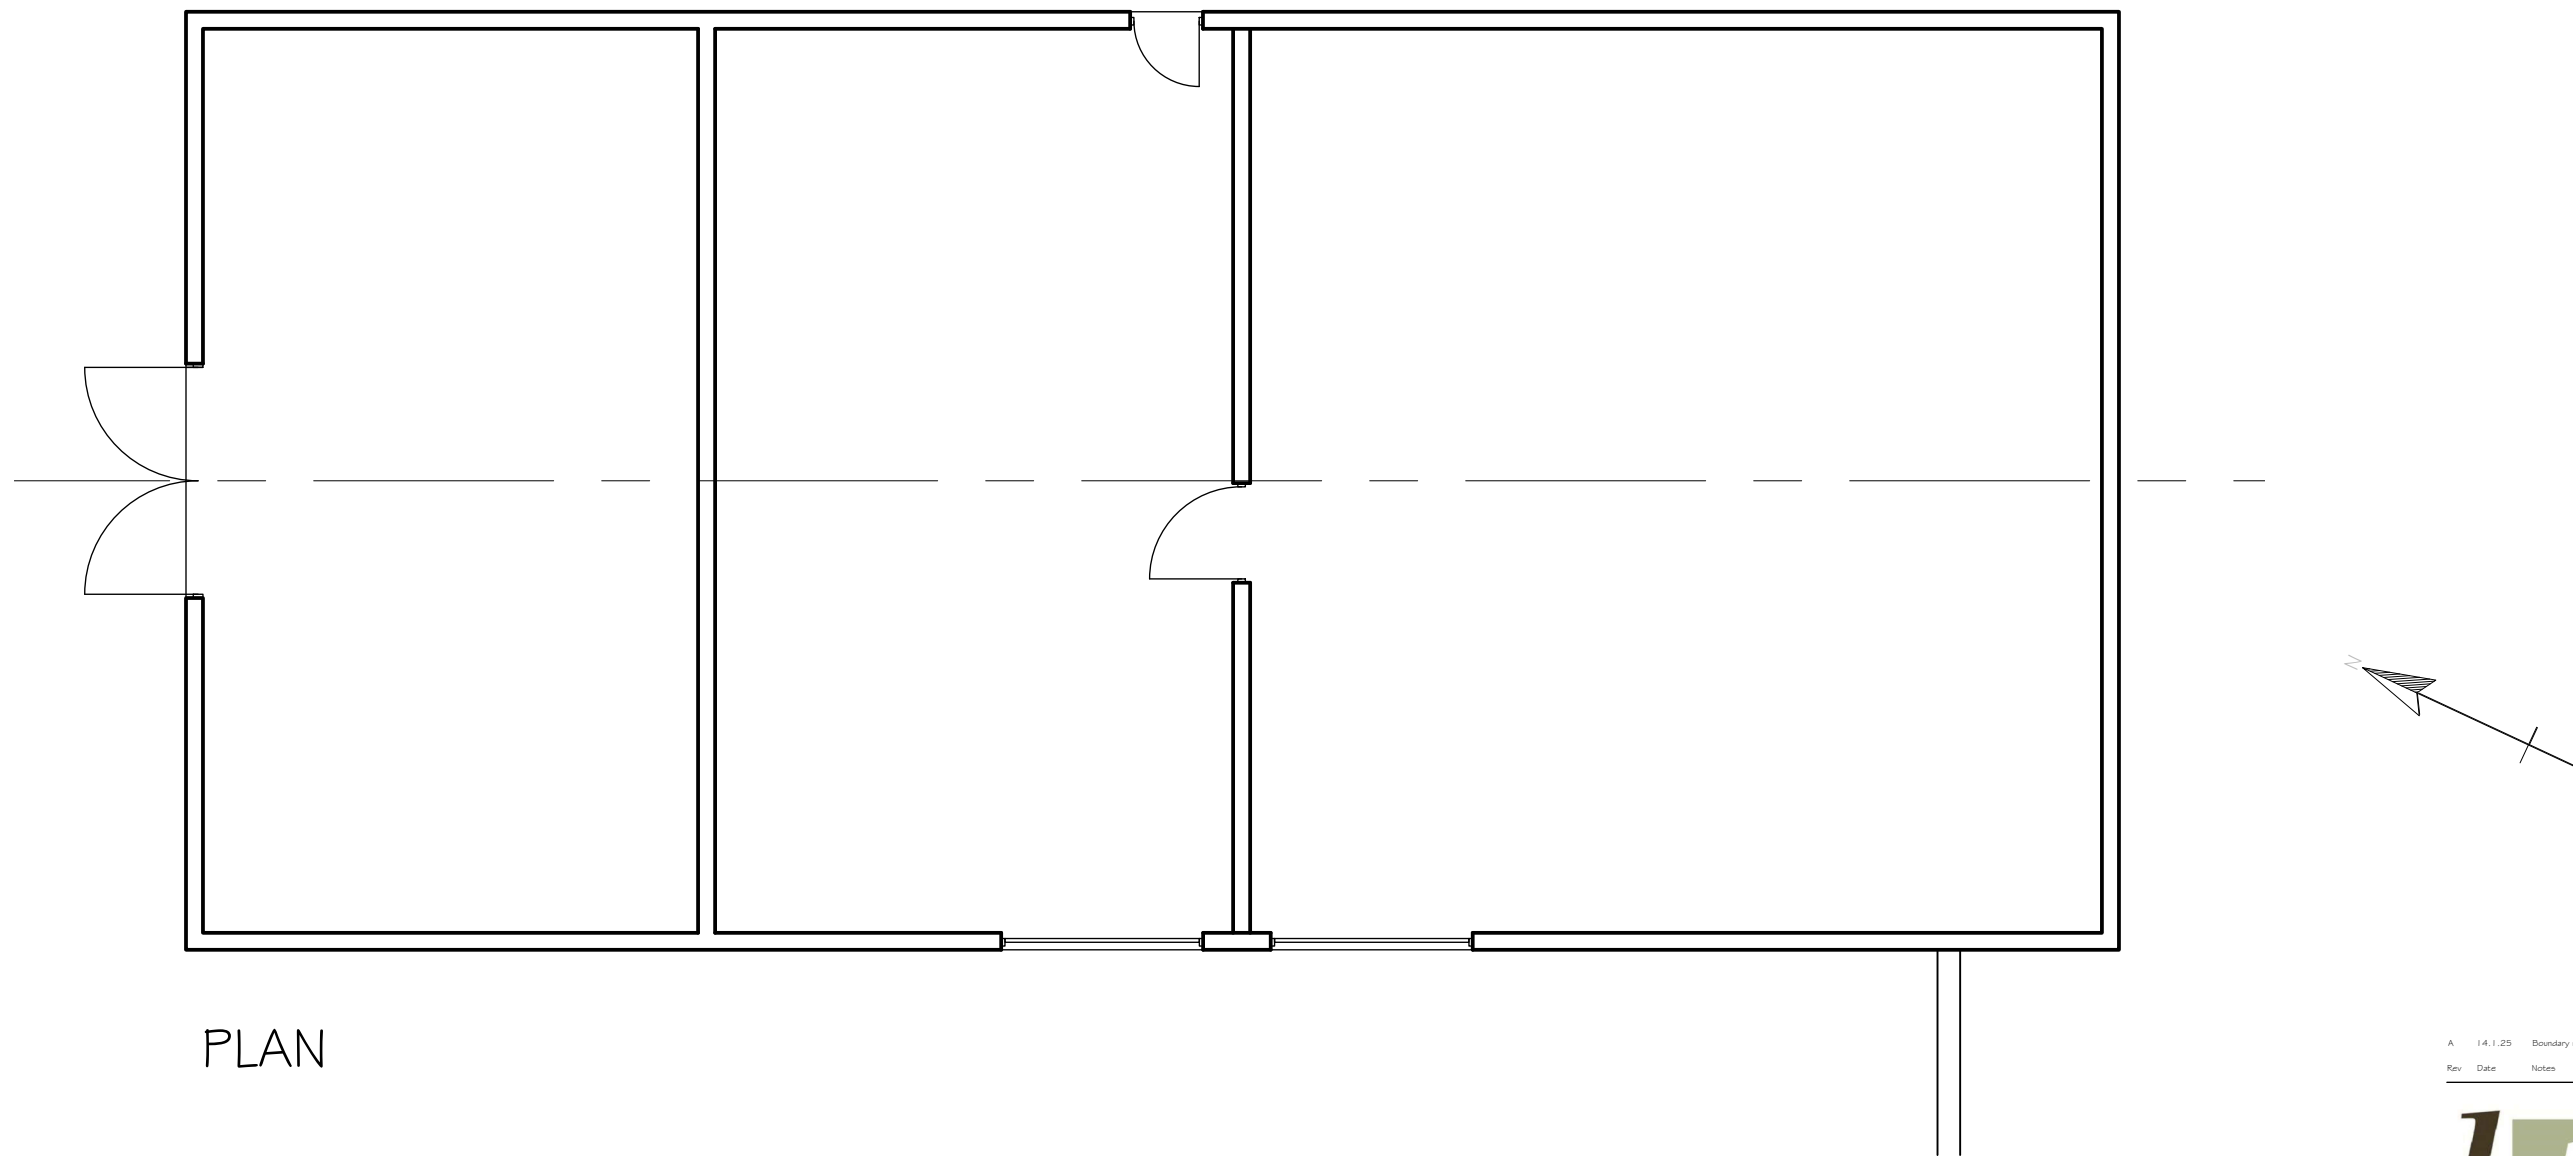

PLAN

A	14.1.25	Boundary revision
Rev	Date	Notes

lpc

TOWN AND COUNTRY PLANNING DEVELOPMENT CONSULTANTS

LPC (TRULL) LTD.,
TRULL, TETBURY, GLOUCESTERSHIRE GL8 8SQ
Tel: 01285 841433 email: admin@lpctrull.com

Client
Mr A Jackson
Project
Nables Farm
Drawing
PLAN - EXISTING

Date: November 2024 Scale: 1:100 @ A3
Drawing Number:
LPC 2065 EX 403 A