


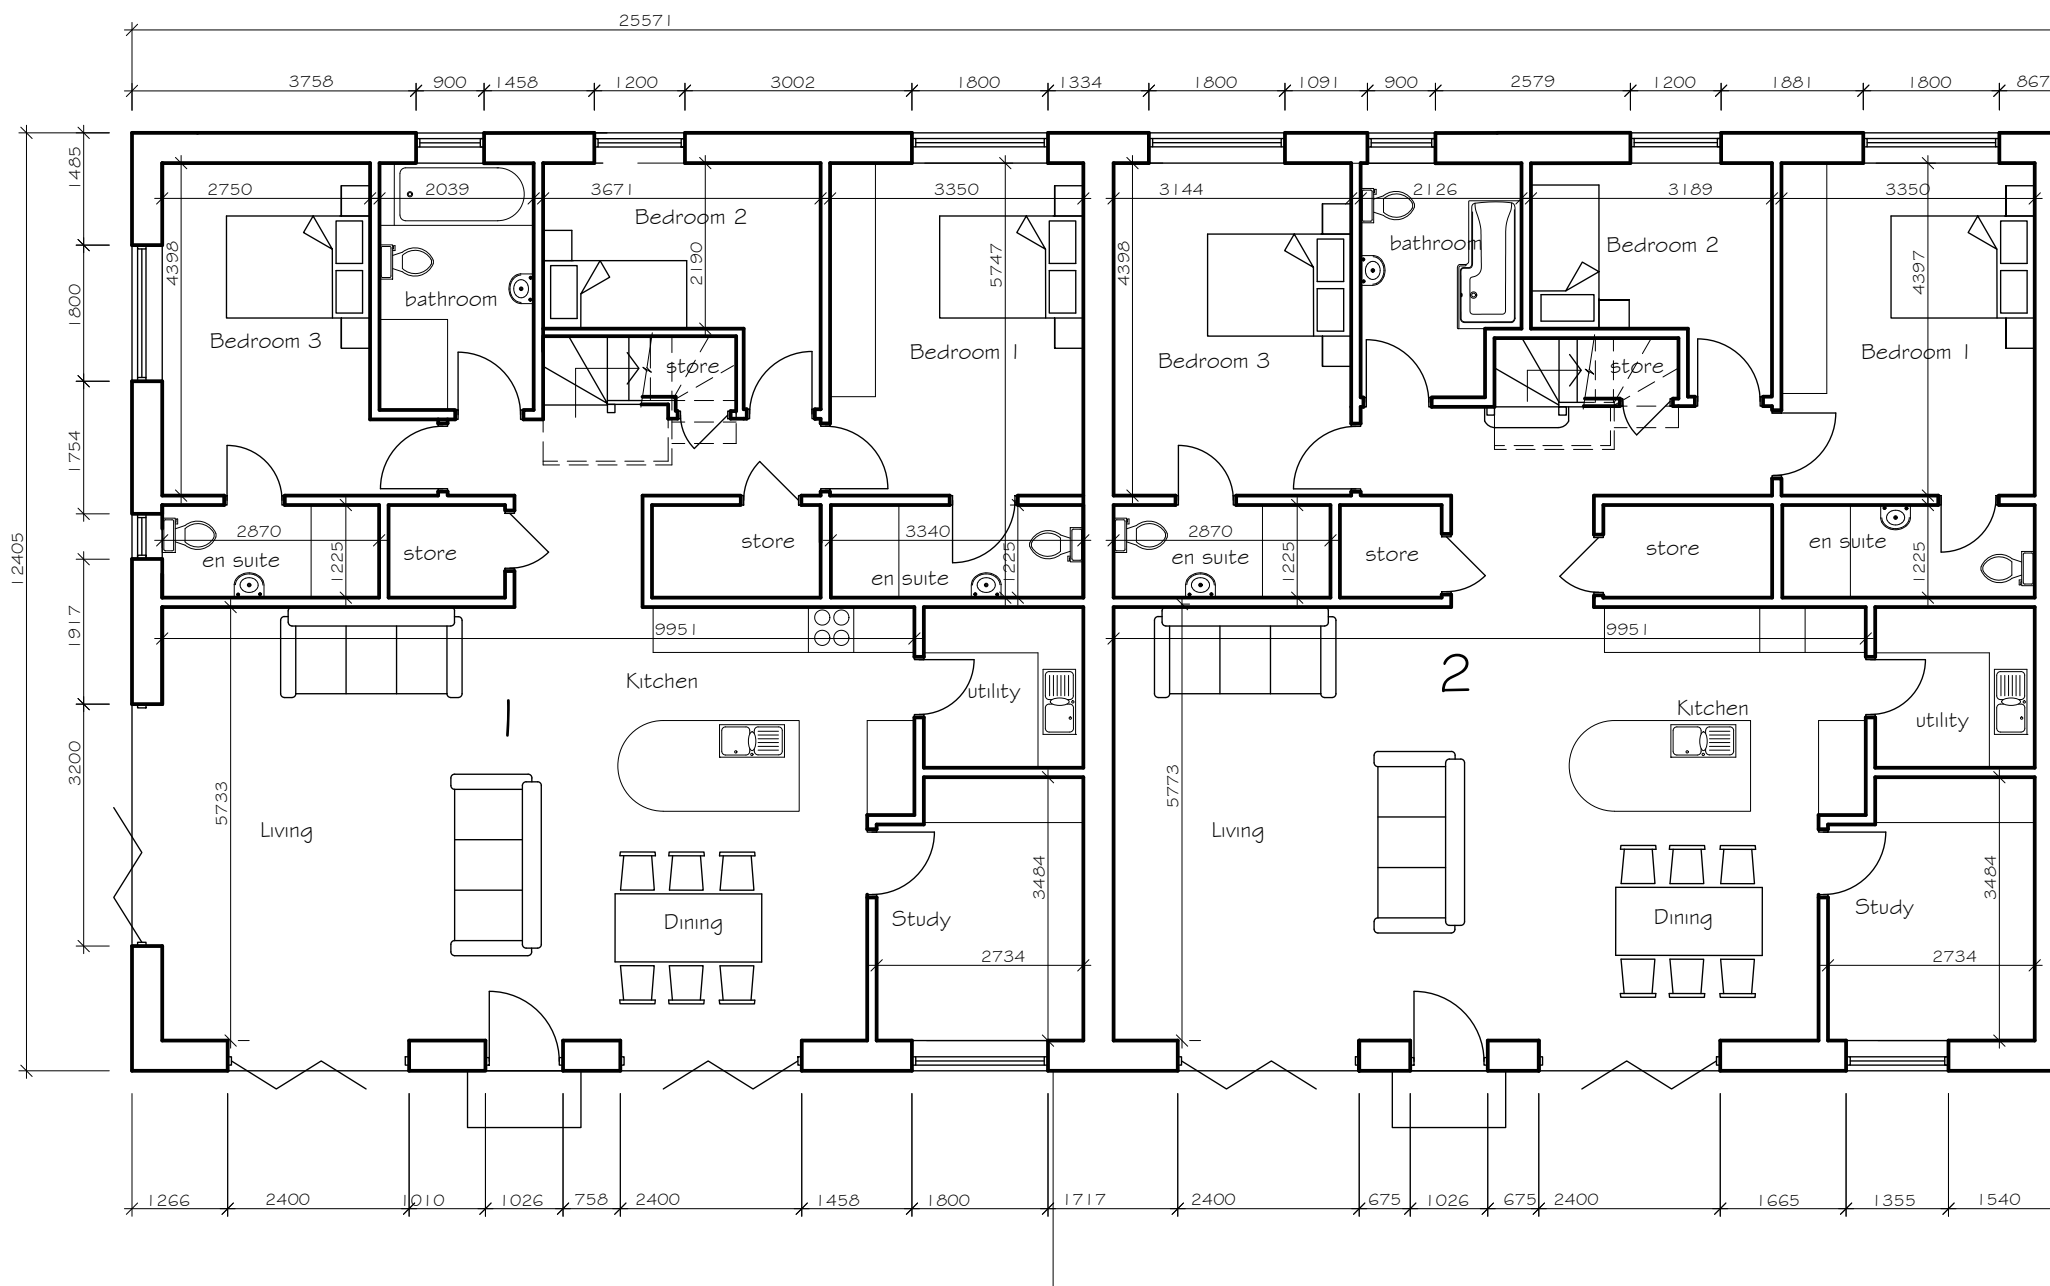

PLAN

| Rev | Date | Notes |
|-----|------|-------|
|     |      |       |

**lpc**

TOWN AND  
COUNTRY  
PLANNING  
DEVELOPMENT  
CONSULTANTS

LPC (TRULL) LTD.,  
TRULL, TETBURY, GLOUCESTERSHIRE GL8 8SQ  
Tel: 01285 841433 email: admin@lpcrull.com

Client  
Mr A Jackson  
Project  
Nables Farm

Drawing  
PLAN - PROPOSED GROUND  
FLOOR

Date: February 2026 Scale: 1:100 @ A3

Drawing Number  
LPC 2065 PR 4 | 1

