




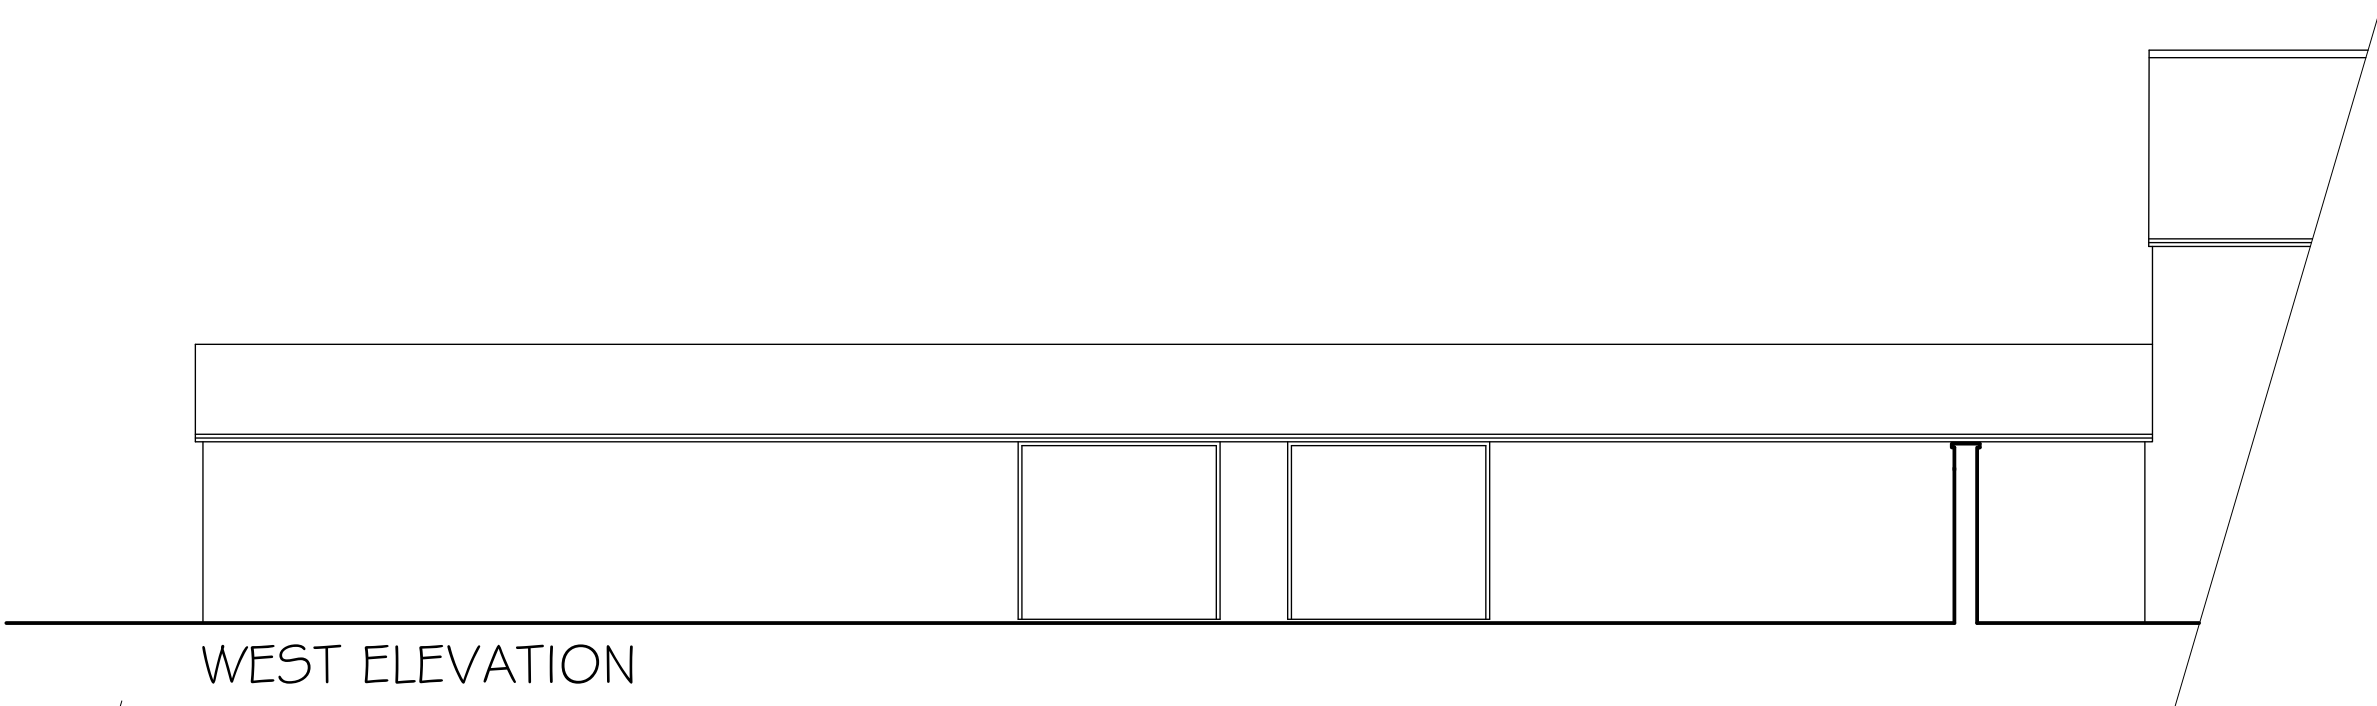


WEST ELEVATION

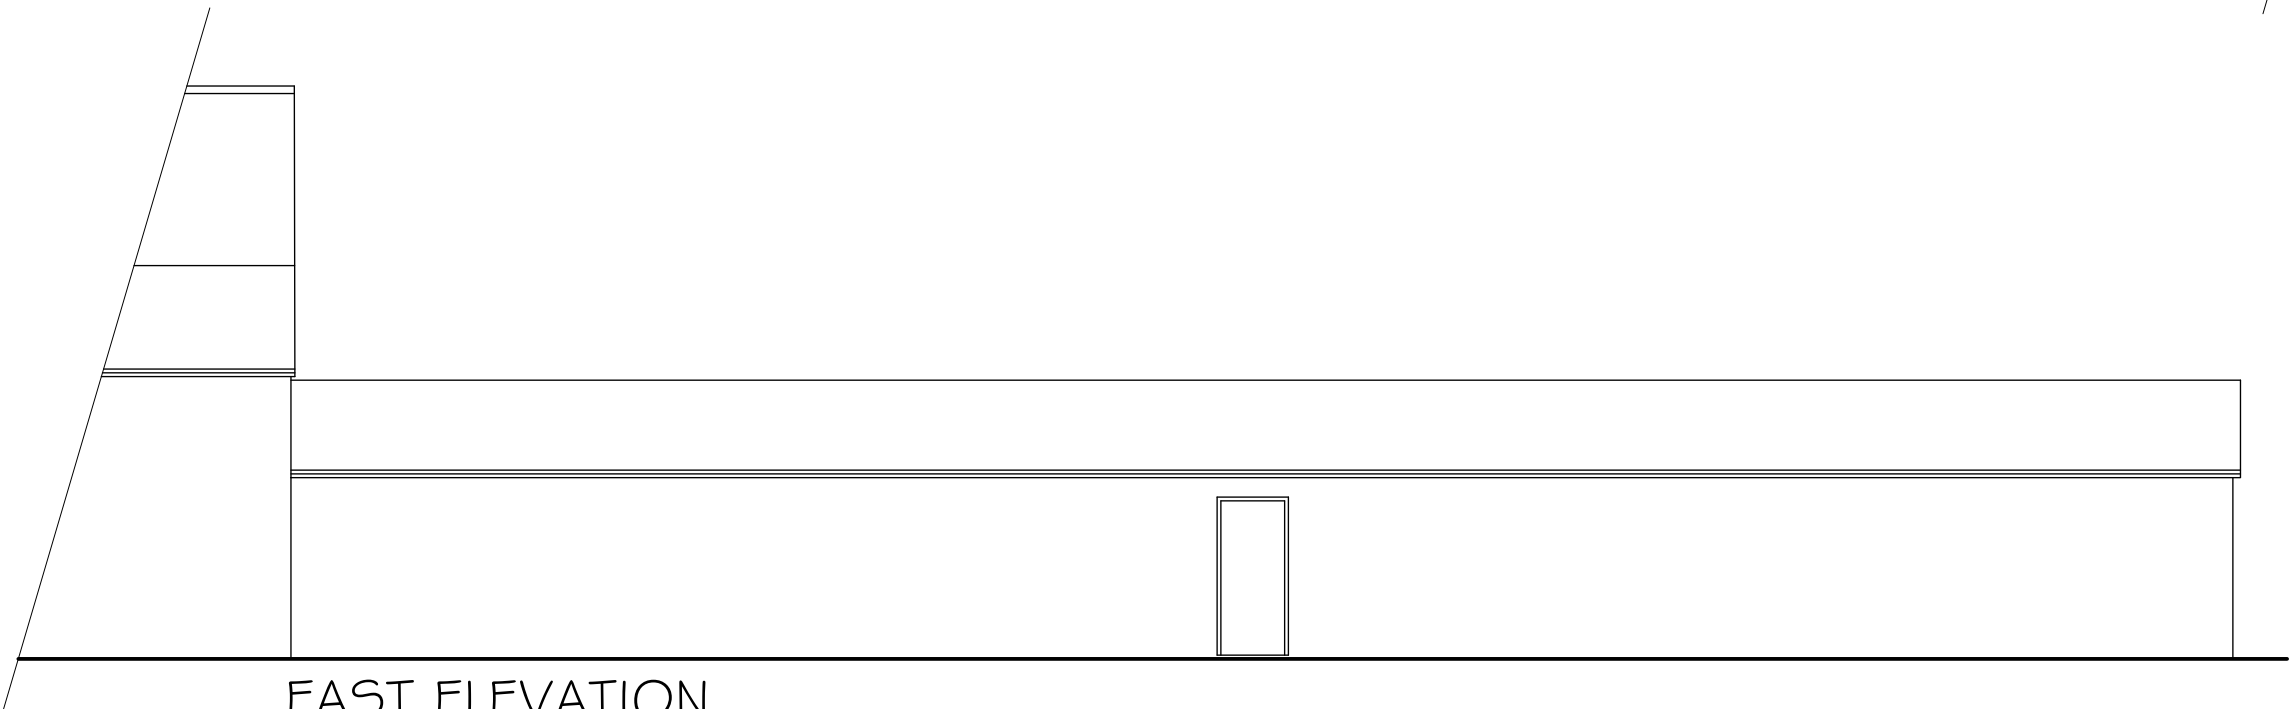

EAST ELEVATION

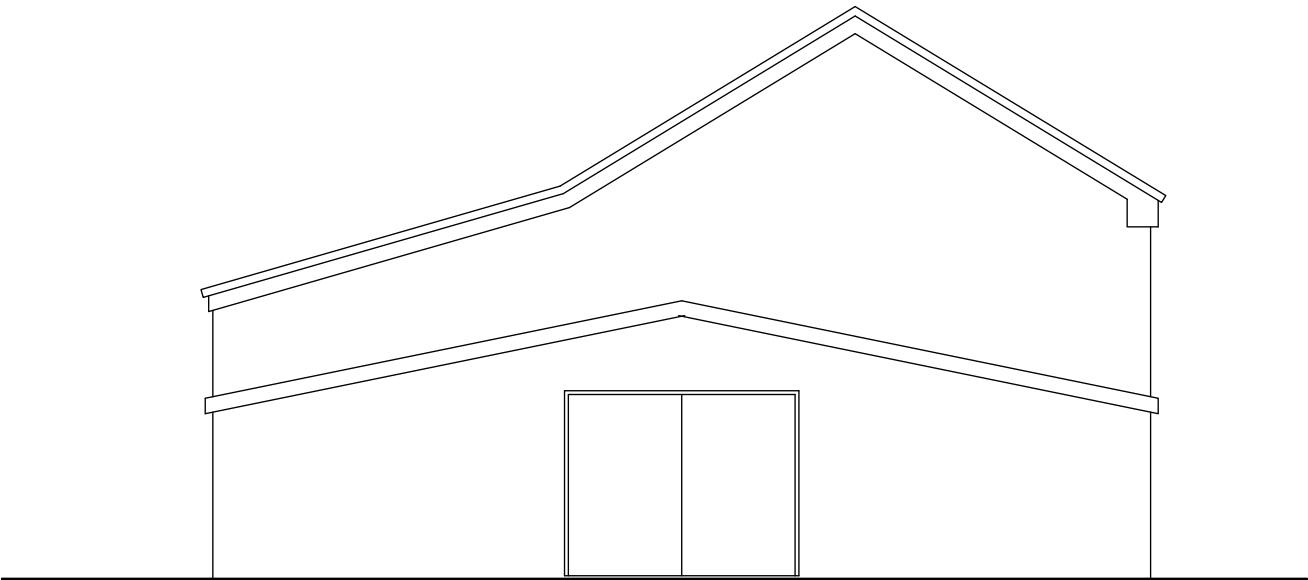

NORTH ELEVATION

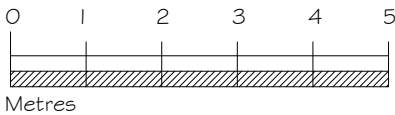

A	14.1.25	Boundary revision
Rev	Date	Notes



LPC (TRULL) LTD.,
TRULL, TETBURY, GLOUCESTERSHIRE GL8 8SQ
Tel: 01285 841433 email: admin@lpctrull.com

Client
Mr A Jackson
Project
Nables Farm

Drawing
ELEVATIONS - EXISTING