


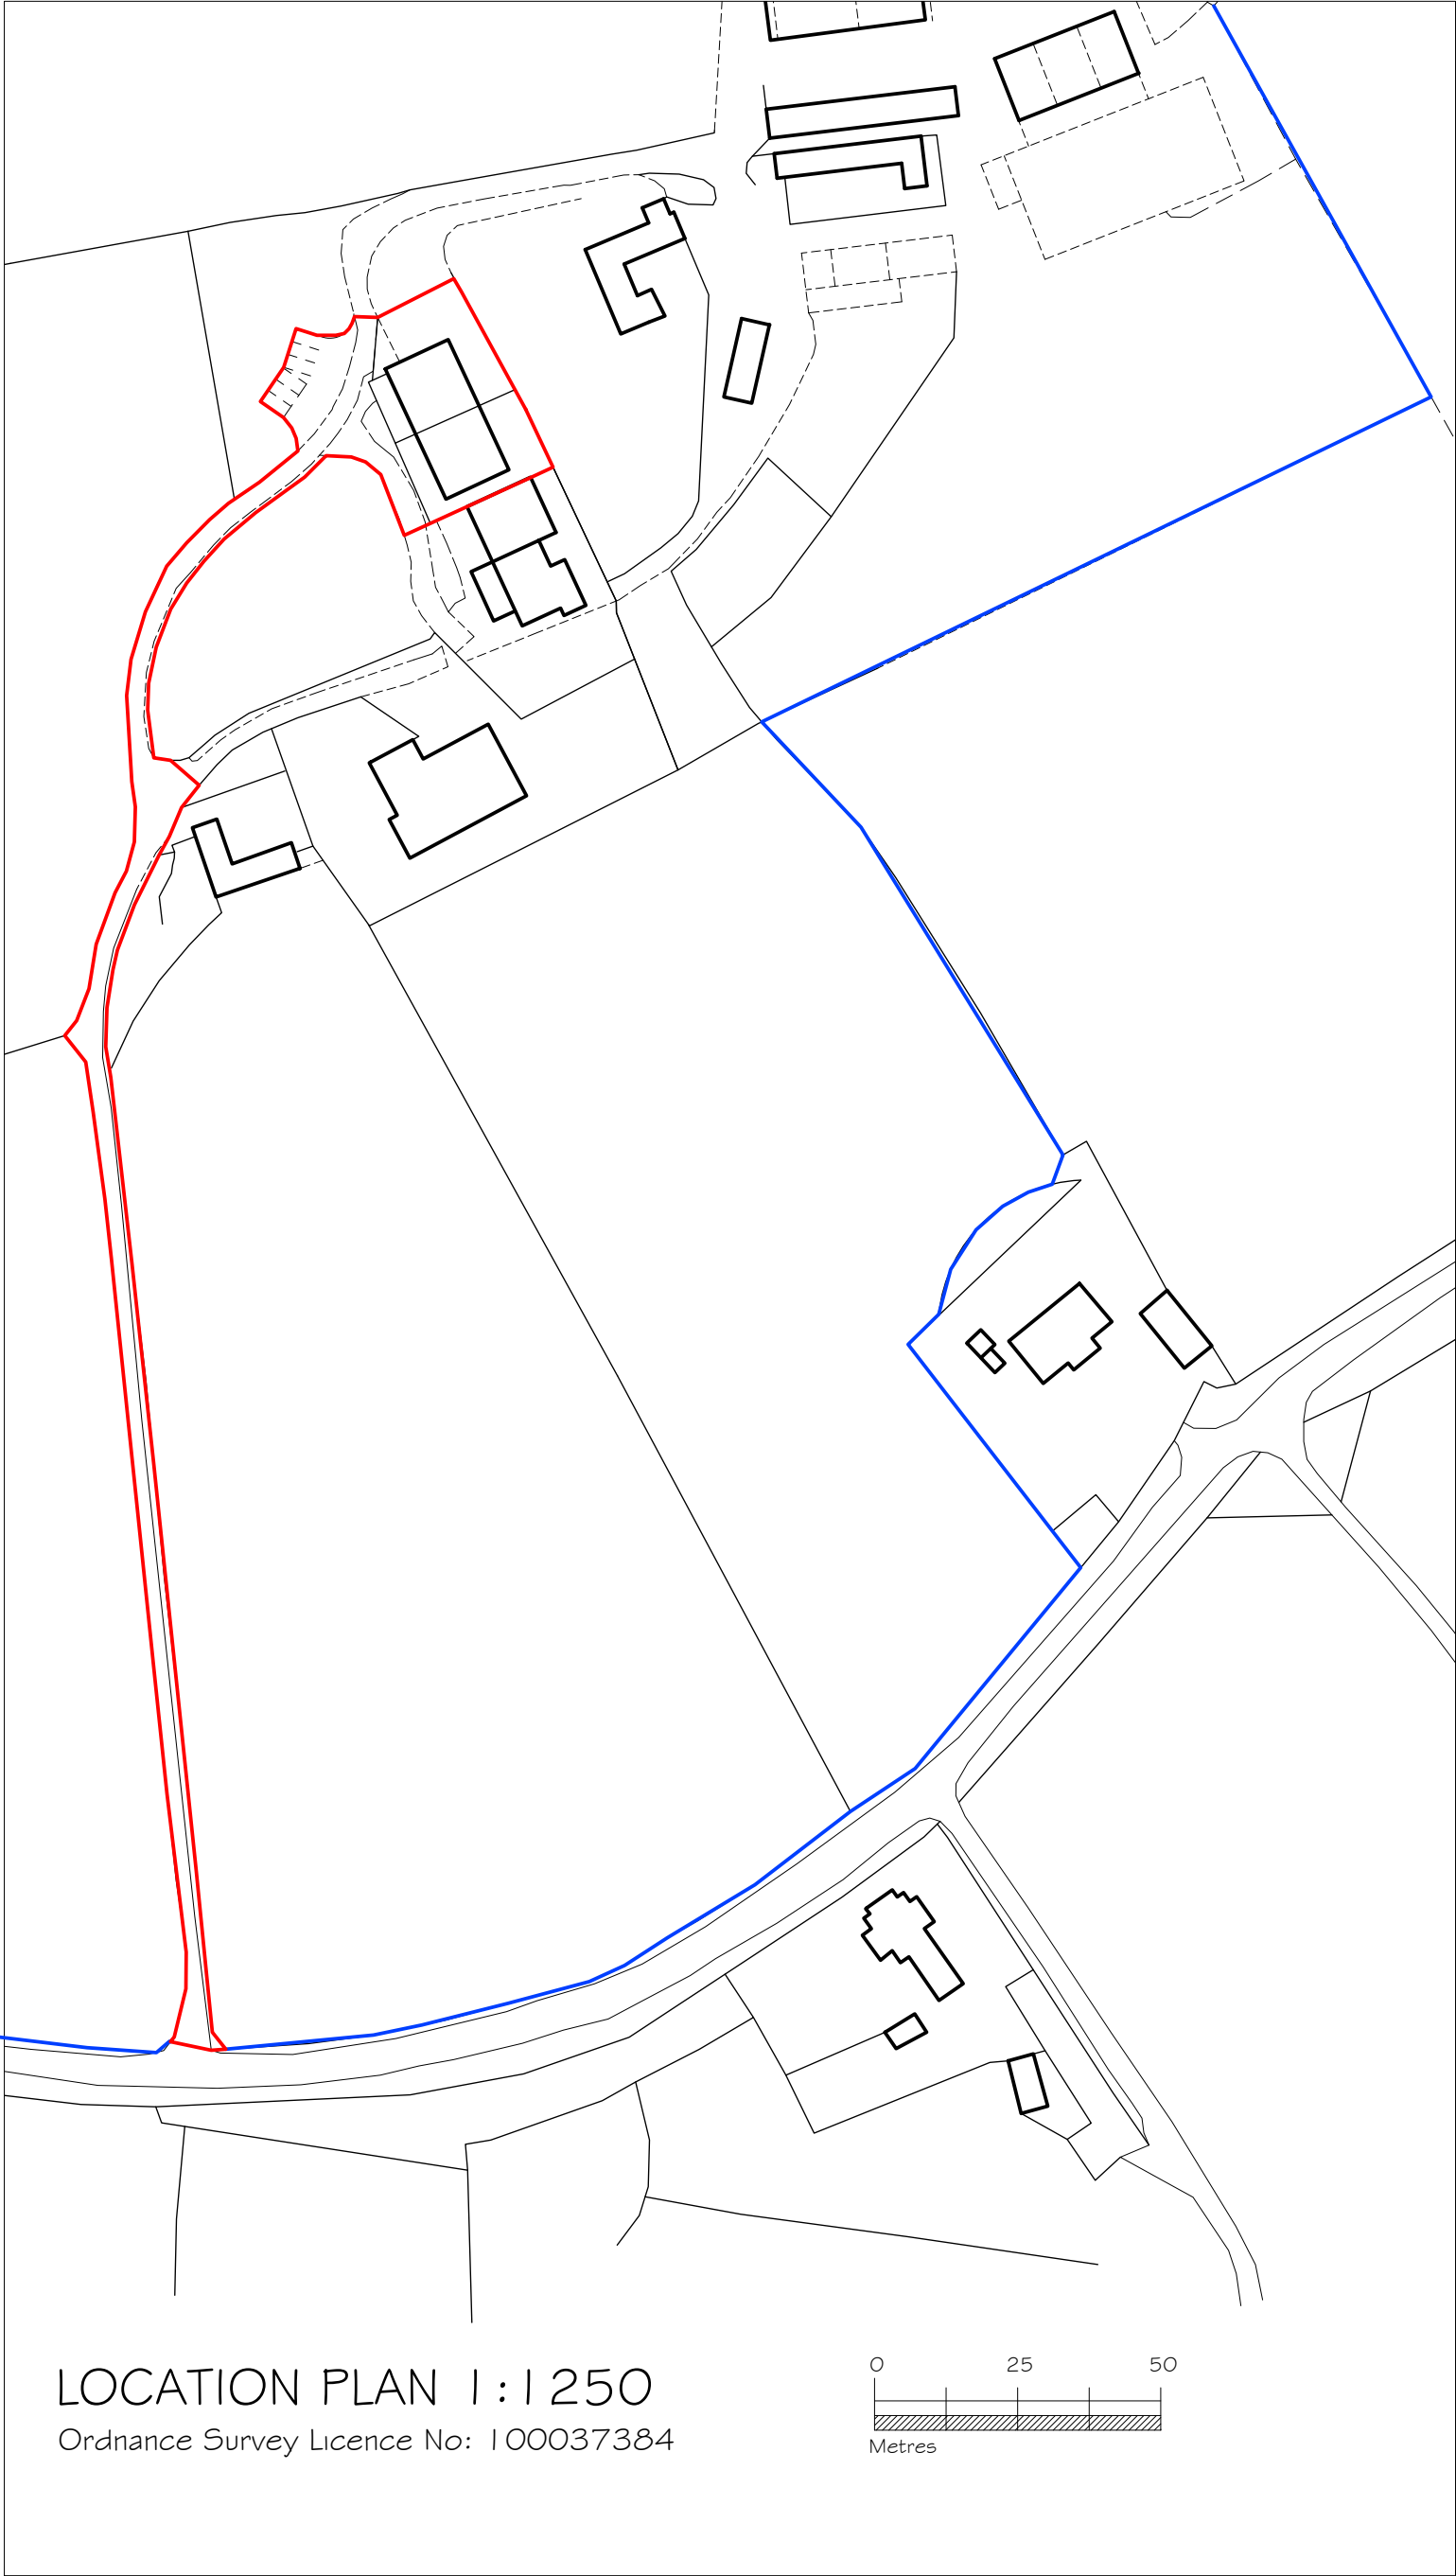

Rev	Date	Notes
-----	------	-------



LPC (TRULL) LTD.,
TRULL, TETBURY, GLOUCESTERSHIRE GL6 8SQ
Tel: 01285 841433 email: admin@lpctrull.com

Client
Mr A Jackson
Project
Nables Farm
Drawing
LOCATION PLAN

Date: February 2026 Scale: 1:1250 @ A3
Drawing Number
LPC 2065 EX 409