
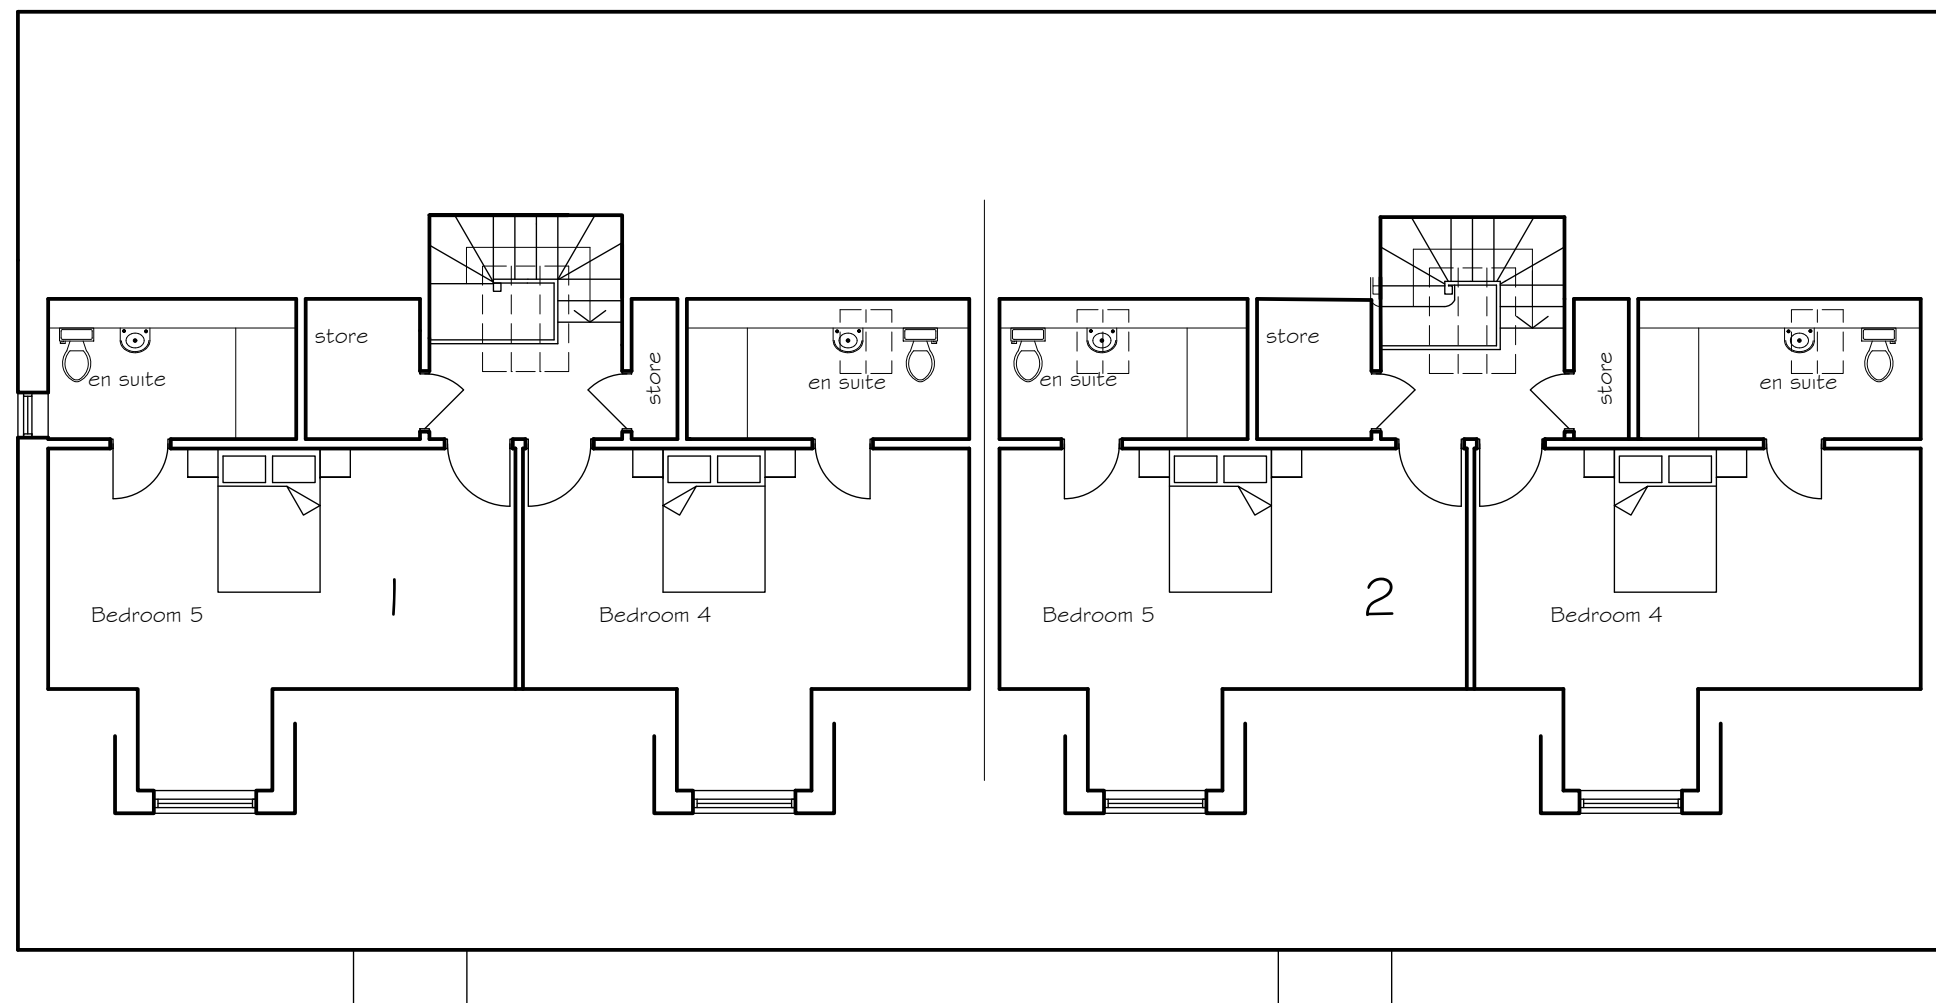


PLAN

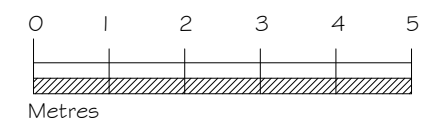

TOWN AND
COUNTRY
PLANNING
DEVELOPMENT
CONSULTANTS

LPC (TRULL) LTD.,
TRULL, TETBURY, GLOUCESTERSHIRE GL8 8SQ
Tel: 01285 841433 email: admin@lpctrull.com

Client
Mr A Jackson

Project
Nables Farm

Drawing
PLAN - PROPOSED FIRST
FLOOR

Date: February 2026 Scale: 1:100 @ A3

Drawing Number
LPC 2065 PR 412