



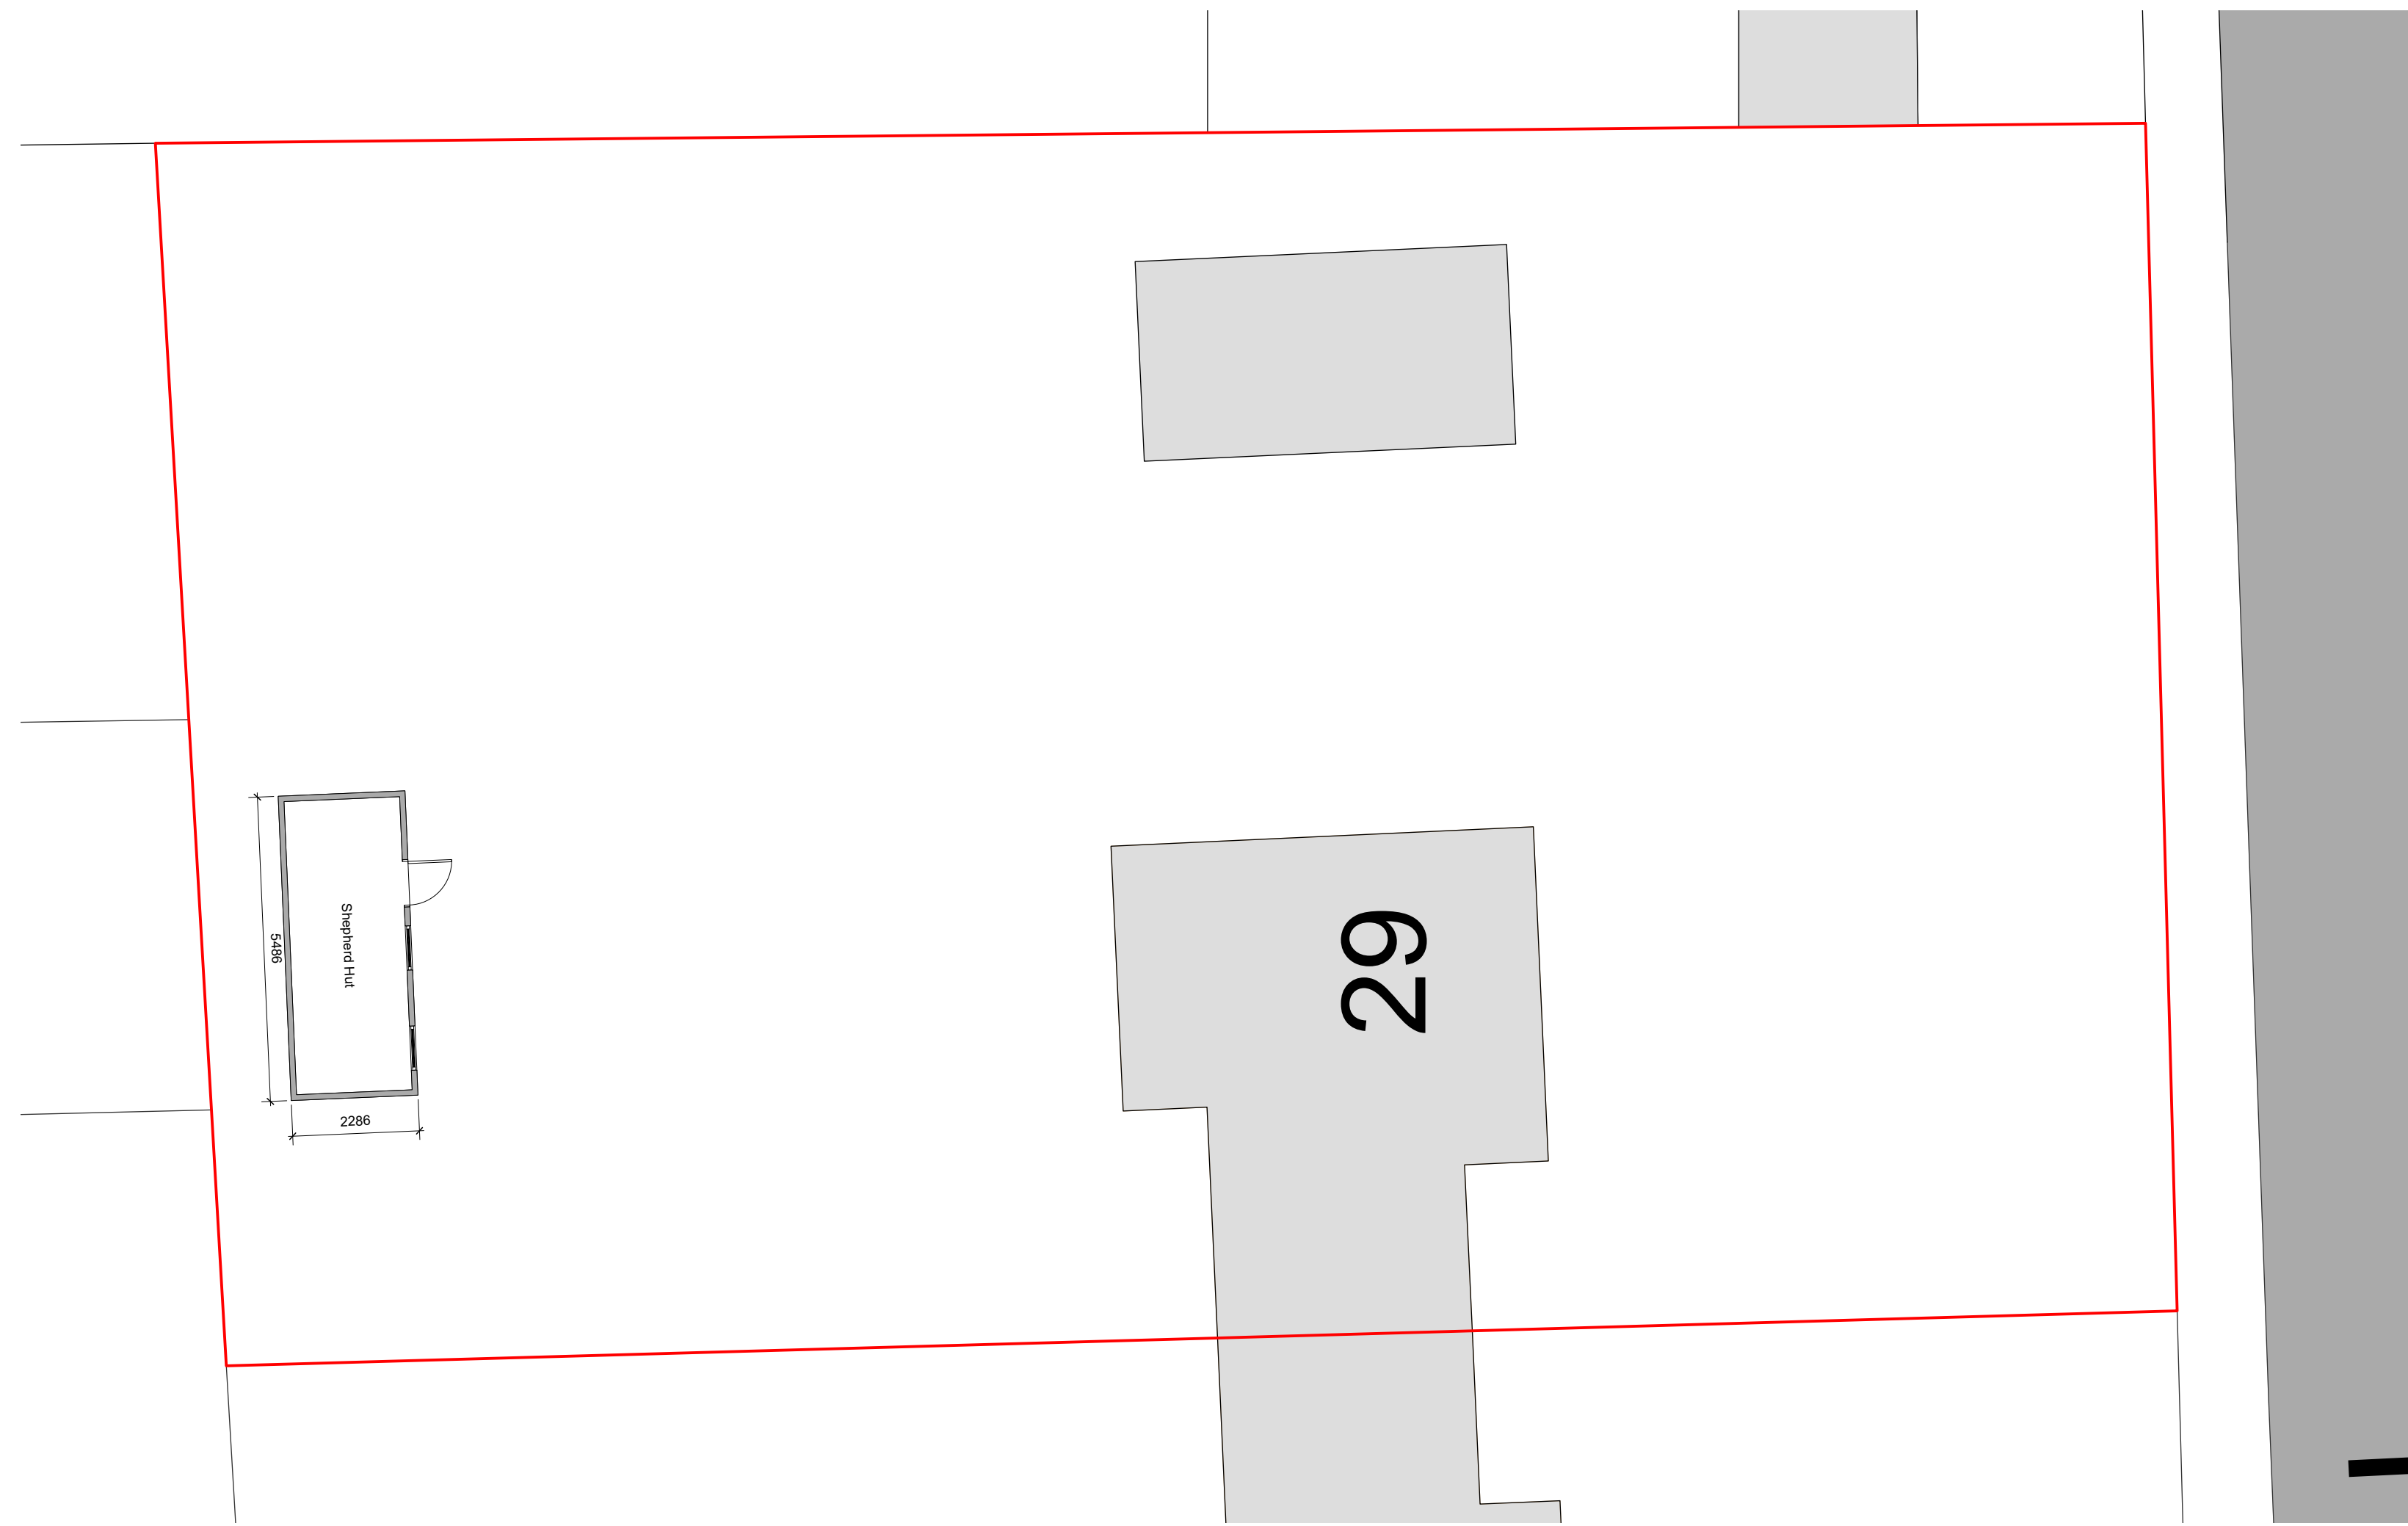


PLN
01 Proposed Site Plan
1:100


N

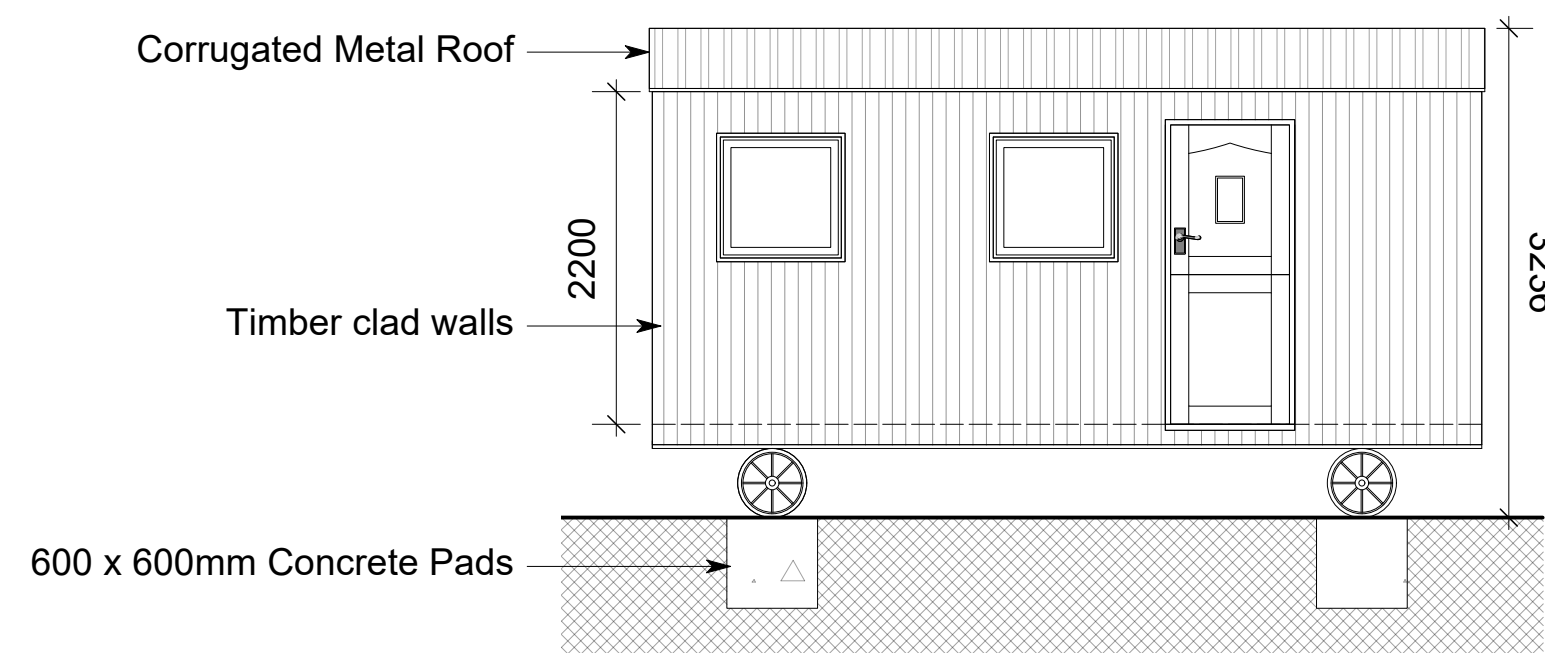


ELV
01 Proposed E Elevation
1:50

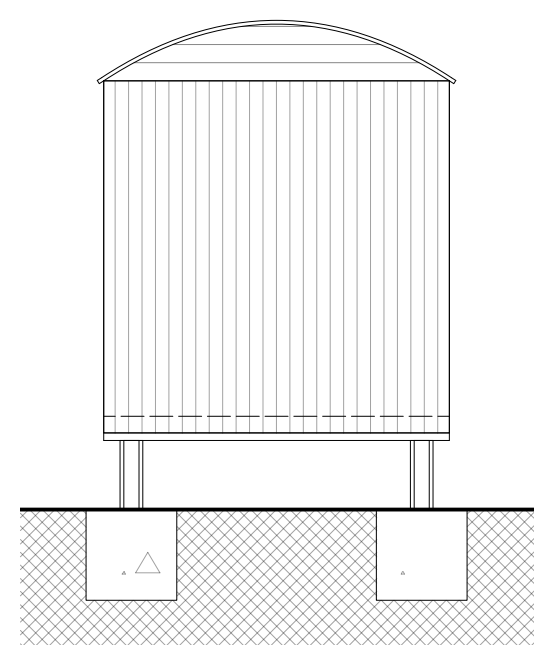


ELV
02 Proposed S Elevation
1:50

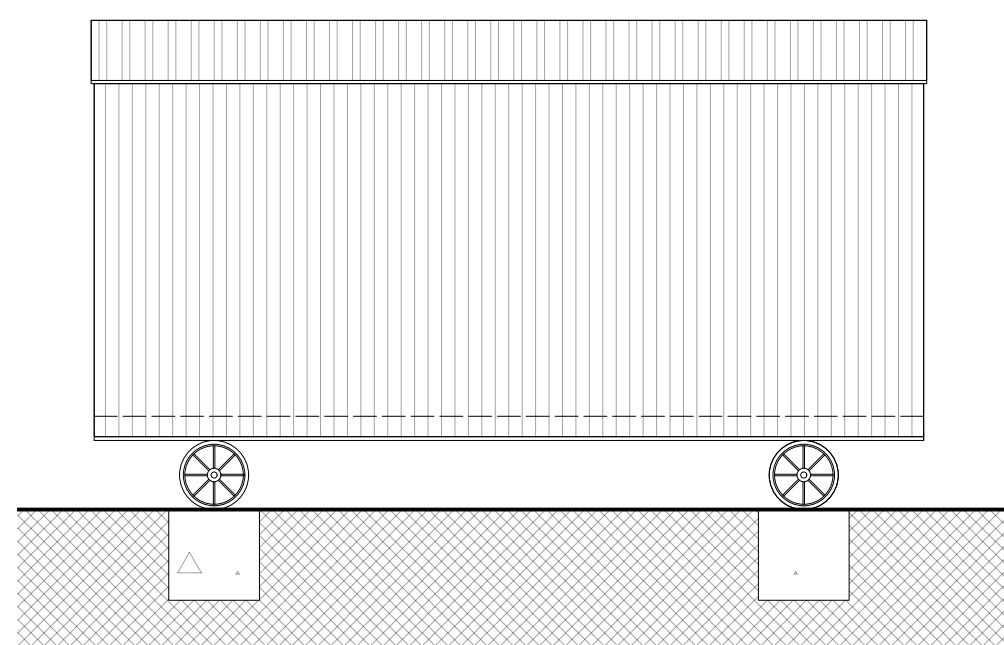

ELV
03 Proposed W Elevation
1:50

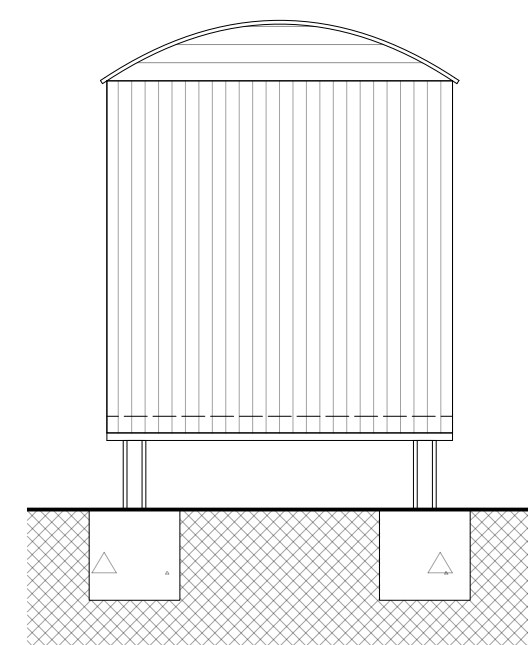

ELV
04 Proposed N Elevation
1:50

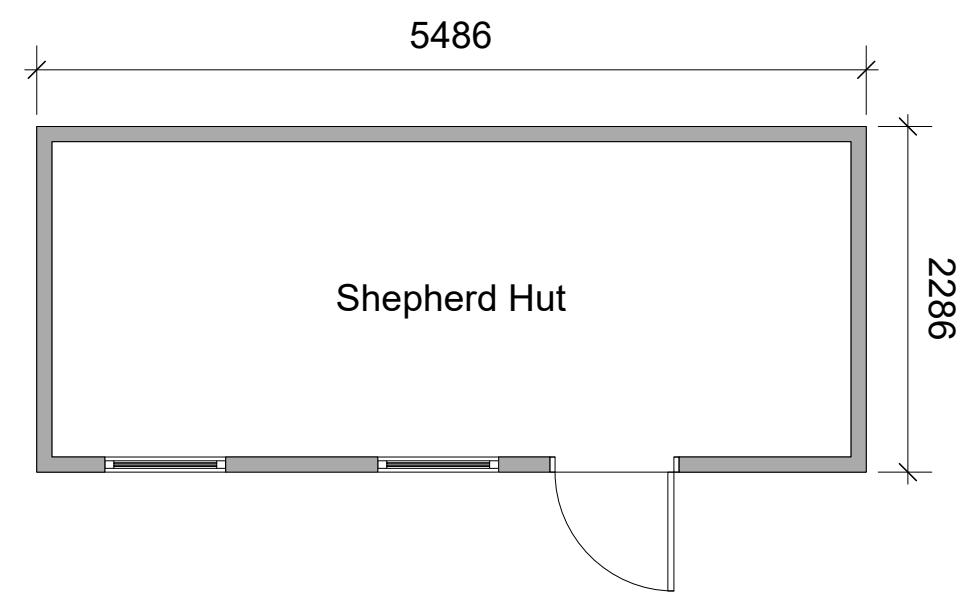

PLN
02 Proposed Floor Plan
1:50

PLANNING

