




Existing South Facing Elevation
scale 1:100



Existing East Facing Elevation
scale 1:100



Existing North Facing Elevation
scale 1:100

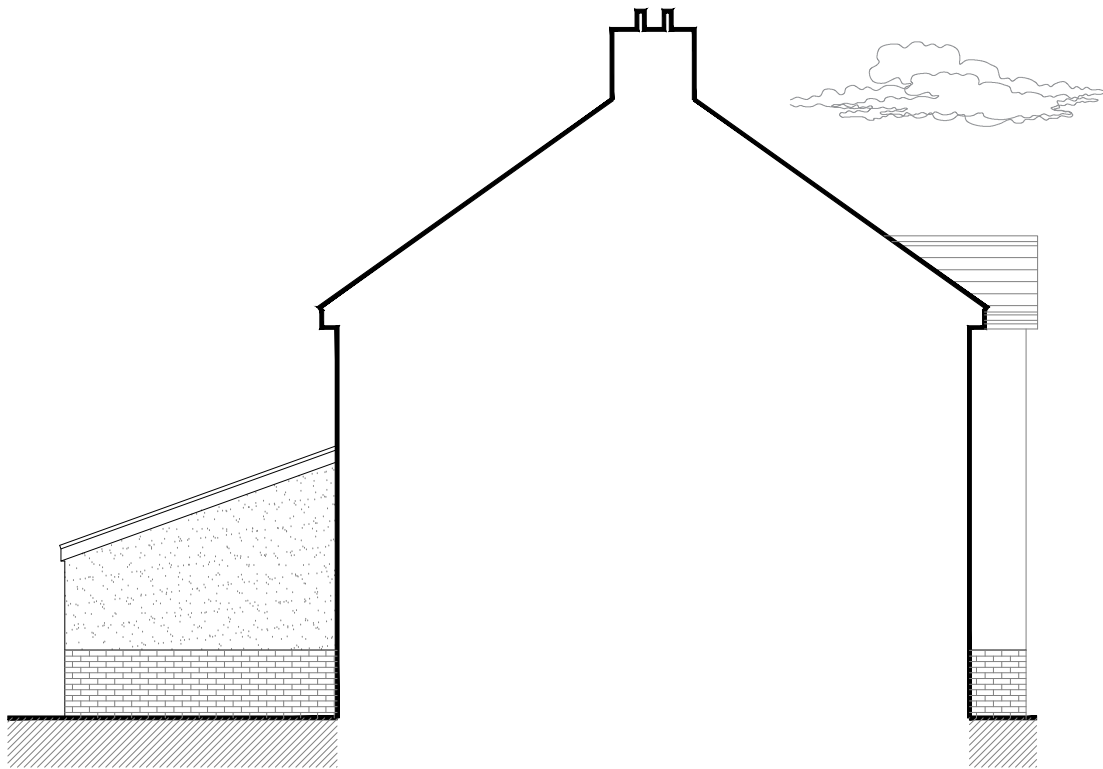

Existing West Facing Elevation
scale 1:100

Existing Materials:


- Walls - Facing Brick
- Roof - Concrete roof tiles
- Windows - UPVC
- Doors - UPVC
- Boundary Treatments - N/A
- Vehicle Access and Hardstanding - N/A
- External Lighting - N/A

Proposed Materials:

- Walls - As Existing
- Roof - As Existing
- Windows - As Existing
- Doors - As Existing
- Boundary Treatments - N/A
- Vehicle Access and Hardstanding - N/A
- External Lighting - N/A

Key:

- Existing Structure
- Proposed Structure

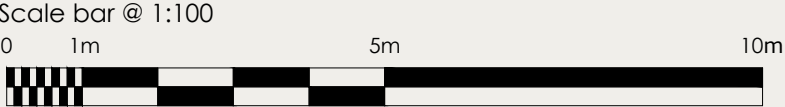

© COPYRIGHT All rights described in chapter IV of the copyright, designs and patents act 1988 have been generally asserted.

Where any drawing is to be read in conjunction with another, including specialists, the two drawings shall be cross-checked and any discrepancies reported to Scope Architectural before the work is put in hand.

All dimensions are in millimetres, all levels are in metres, unless shown otherwise.

Any discrepancies in dimensions or details on or between these drawings/specifications should be drawn to the attention of the Scope Architectural and or the engineer in writing for clarification.

Drawing prepared solely for the use of client, as detailed in text box, and is not to be copied, lent or used by any third party without written permission.

General Notes

-

Rev	Description	Date
-----	-------------	------



Project

Proposed 2 Storey Side
Extension to 26 St
Gregory's Avenue

Stage

Planning

Client

Mr Patrick McMullan

Drawing Title

Existing Elevations

Drawn by

Thomas Maunder

Scale

1/100

Date

22/09/2025

Drawing Number

5008-PL002

Rev

-

Contact:
07854535477
info@scopearchitectural.co.uk
www.scopearchitectural.co.uk