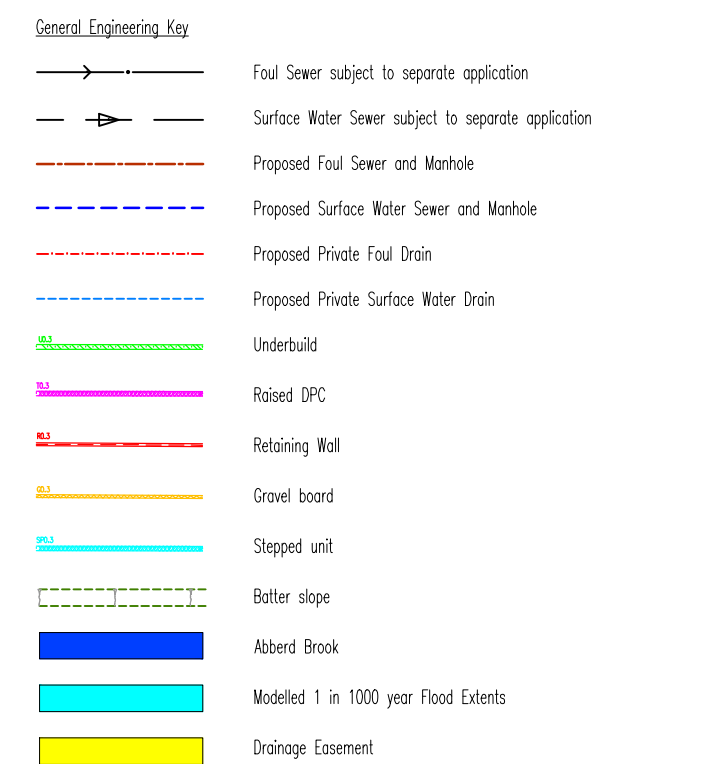
 


Drawing: General Engineering		
Scale: 1:500	Date: November 2025	Drawn by: MJH
Drawing No: 671-P-100	Rev:	C


PHOENIX DESIGN
Partnership Ltd.

Unit 9, Westway Garage,
Marksbury, Bath, BA2 6AH ☒ Suite 7, Unit Three, Main Conwy
Business Park, Upper Boat, Pontypridd,
Unit 91/91A 479850 ☐ CF37 5BE, tel: 029 2048 0771

email: enquiries@phoenixdesign.co.uk www.phoenixdesign.co.uk

This drawing is the copyright of Phoenix Design Partnership Ltd. No liability will be accepted for amendments by others to either the printed or digital format.

Dwg Status: **PLANNING**

This drawing is the copyright of Phoenix Design Partnership Ltd. No liability will be accepted for proceedings by others to either the printed or digital format.

PLANNING