


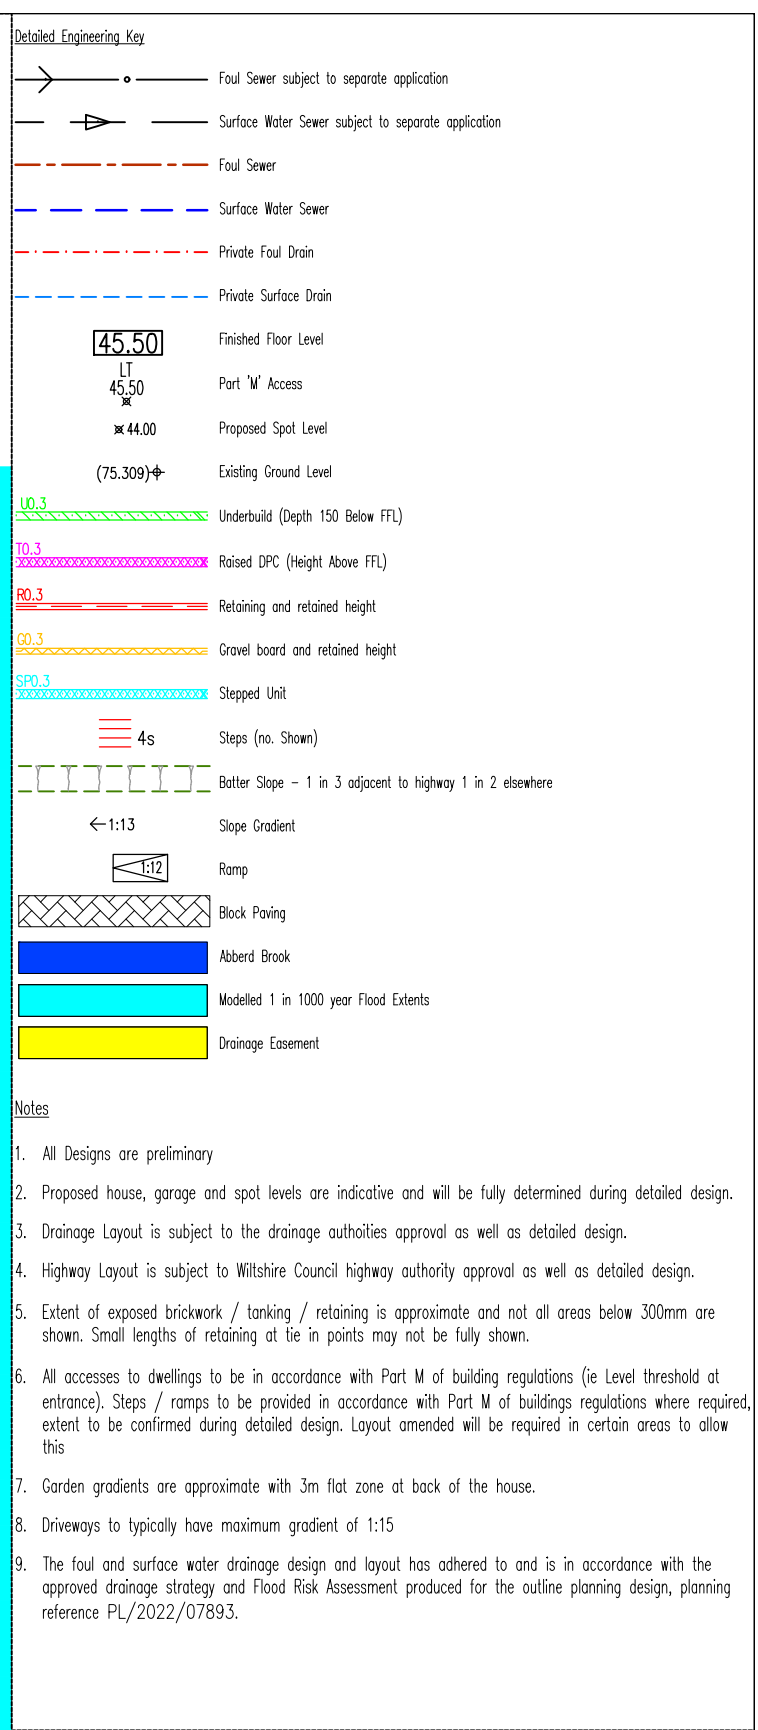

0 5 10 15 20
SCALE 1:250 (A1) METRES

C [Signature] updated to latest brand			
B [Signature] updated to latest brand (Add Details)			
A [Signature] updated to latest brand and Address Comments			
Revision:			
Project:		Land of Spiffire Road Kadla, Wilshire	
Client:			
Drawing: Detailed Engineering Sheet 2 of 2			
Scale: 1:250	Date: July 2025	Drawn By: MJM	
Drawing No: 671-P-150-02		Rev: C	
			
PHOENIX Partnership Ltd			
Unit 5, Westway Gardens, Markusbury, Bath, BA2 9JH Tel: 01225 439555		E Suite 1, Elm Tree, Downham Road, Great Yarmouth, Norfolk IP17 8RE Tel: 01493 504177	
Email: enquiries@phoenixpc.co.uk		www.phoenixpc.co.uk	
This drawing is the copyright of Phoenix Design Partnership Ltd. No liability will be accepted for amendments by others to either the printed or digital format.			
Dwg Status:		PLANNING	