




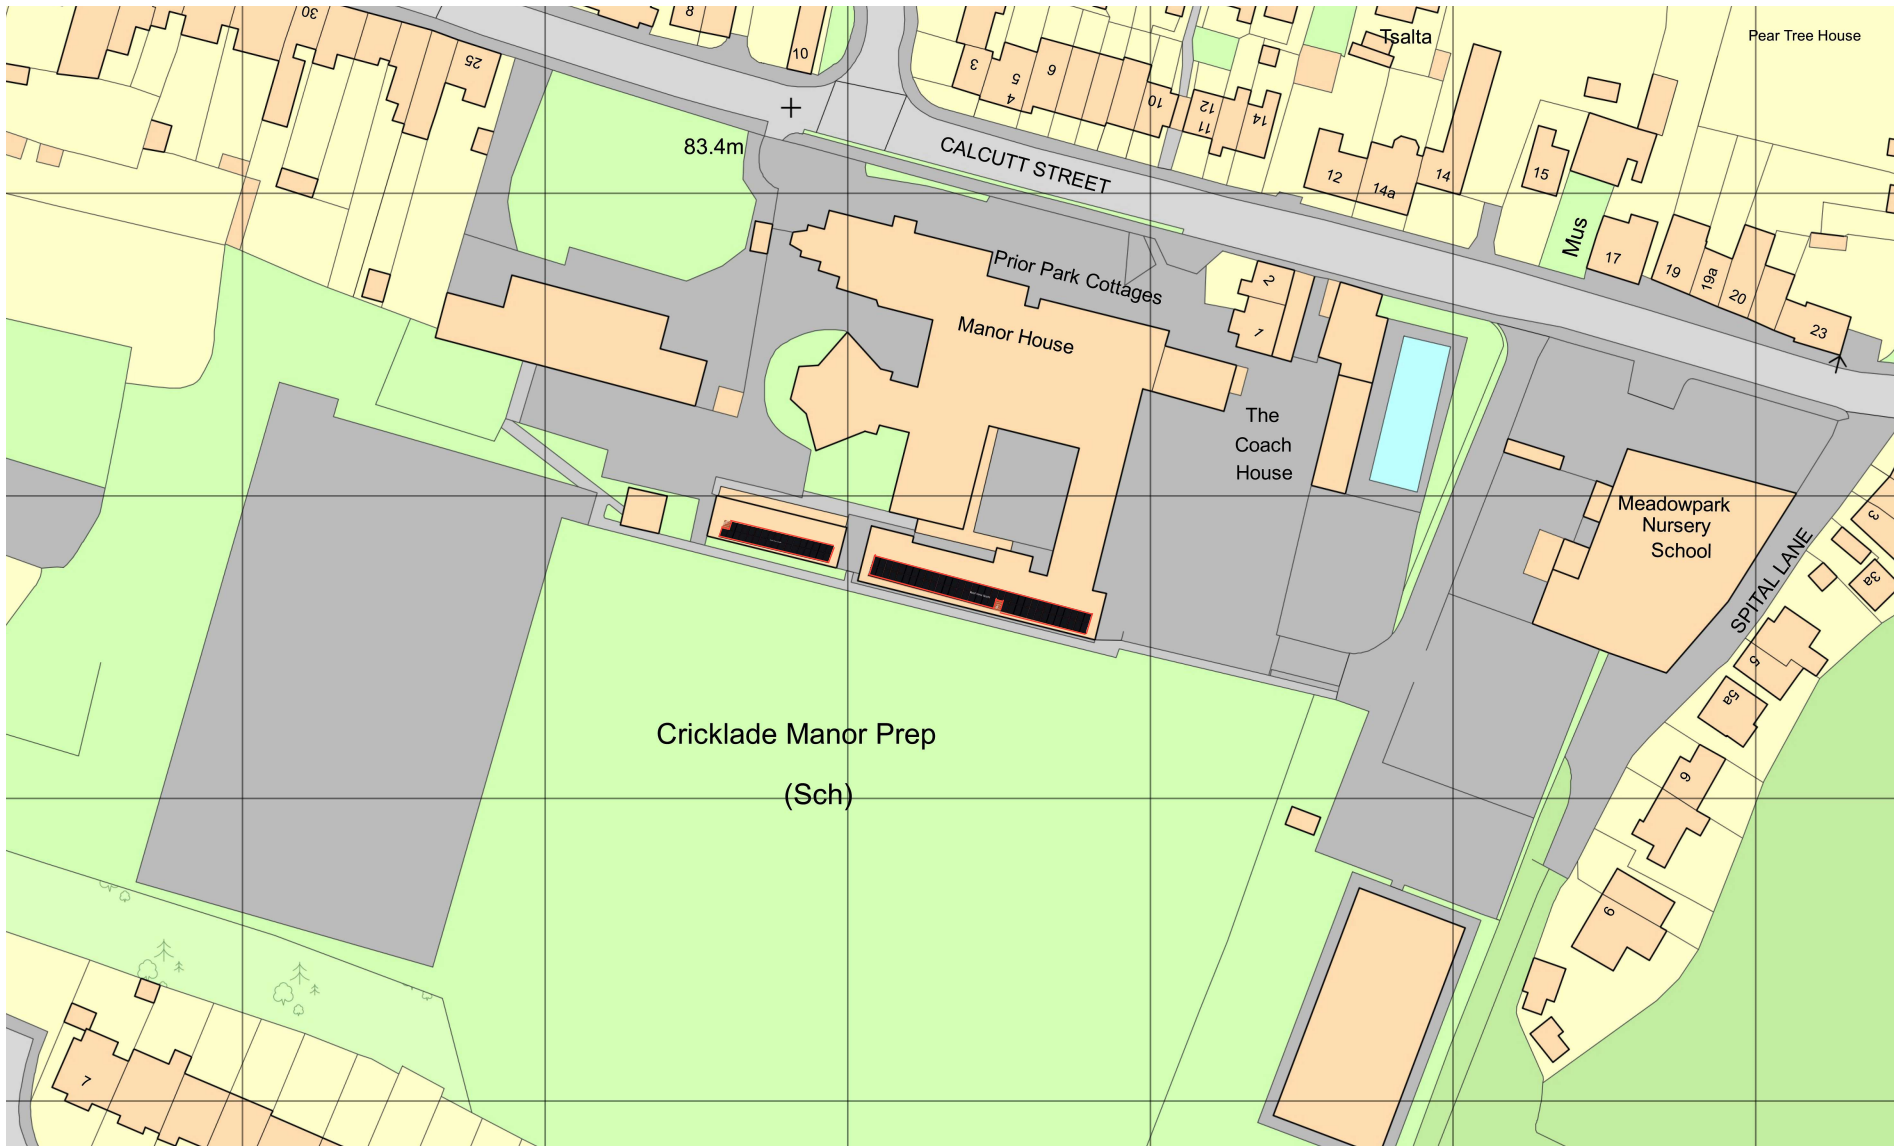


LOCATION PLAN 1:1250

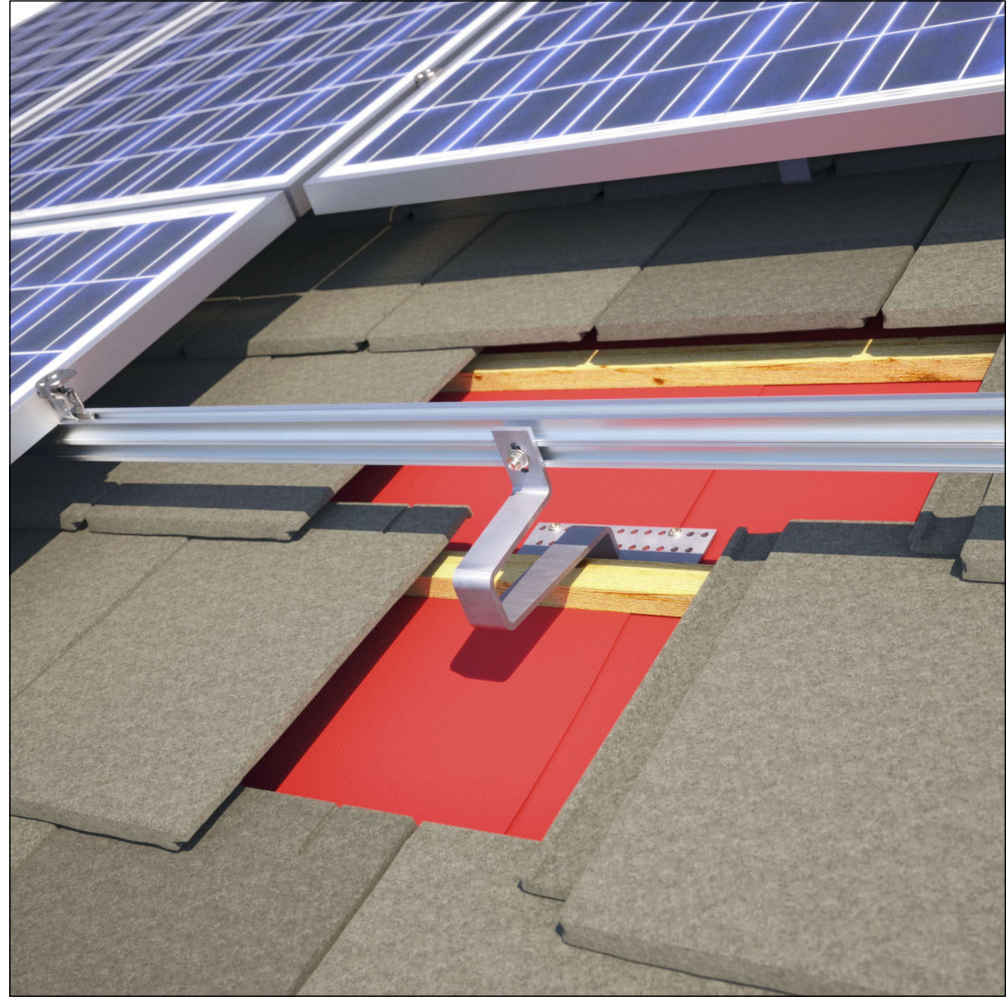



RENU SOL VS+ TILED ROOF FIXING SYSTEM
Panels are clamped to mounting rails which are fixed to brackets and fixed directly into the roof rafters under the tile. Height from roof finish 130mm.

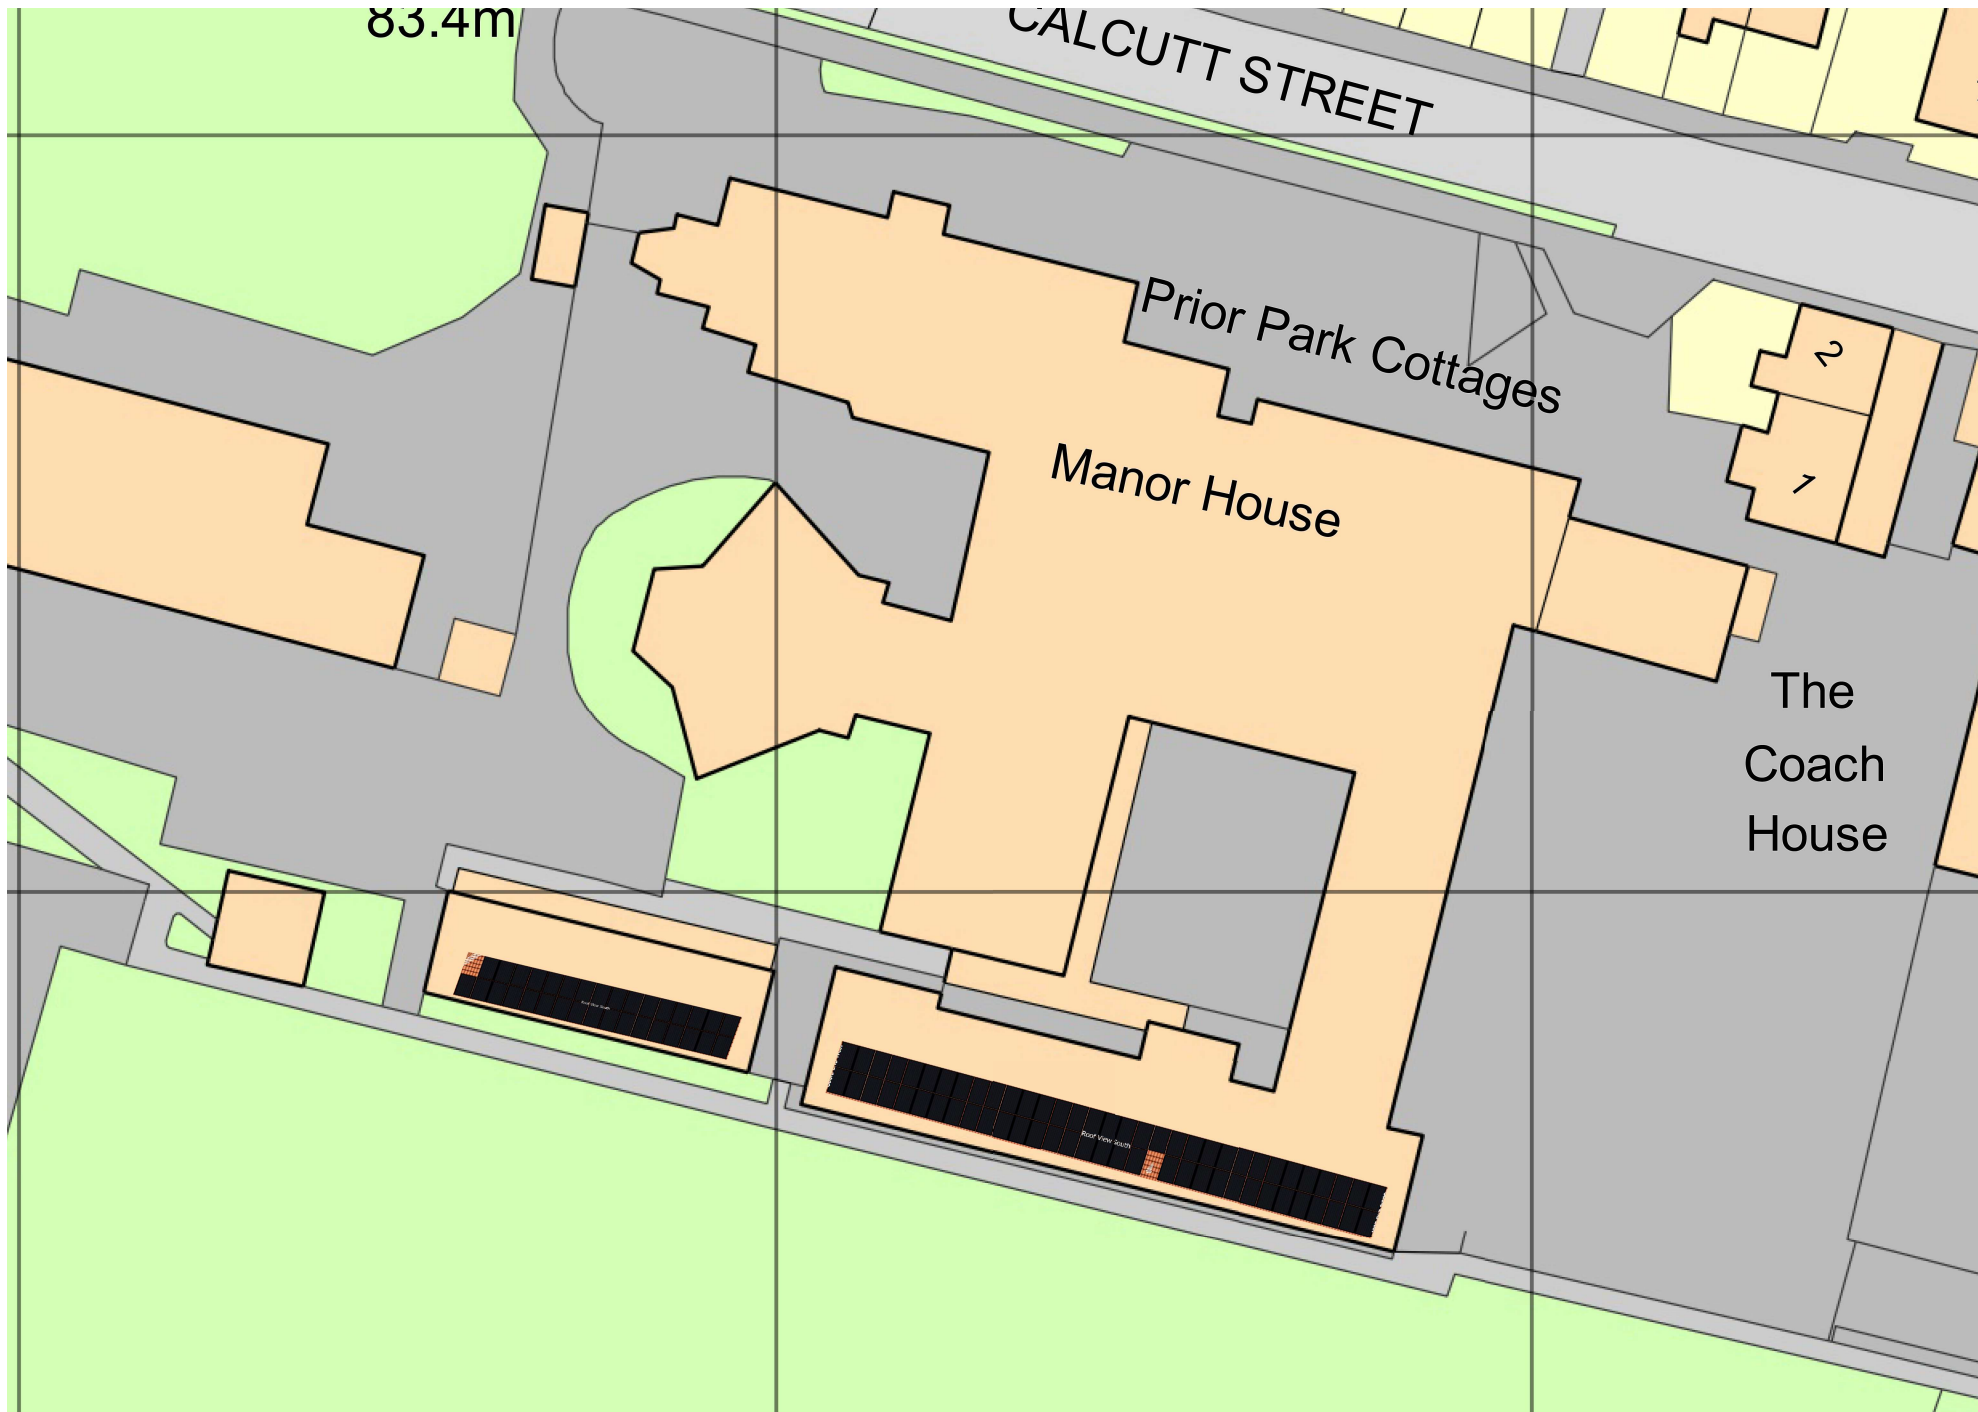


BLOCK PLAN 1:500

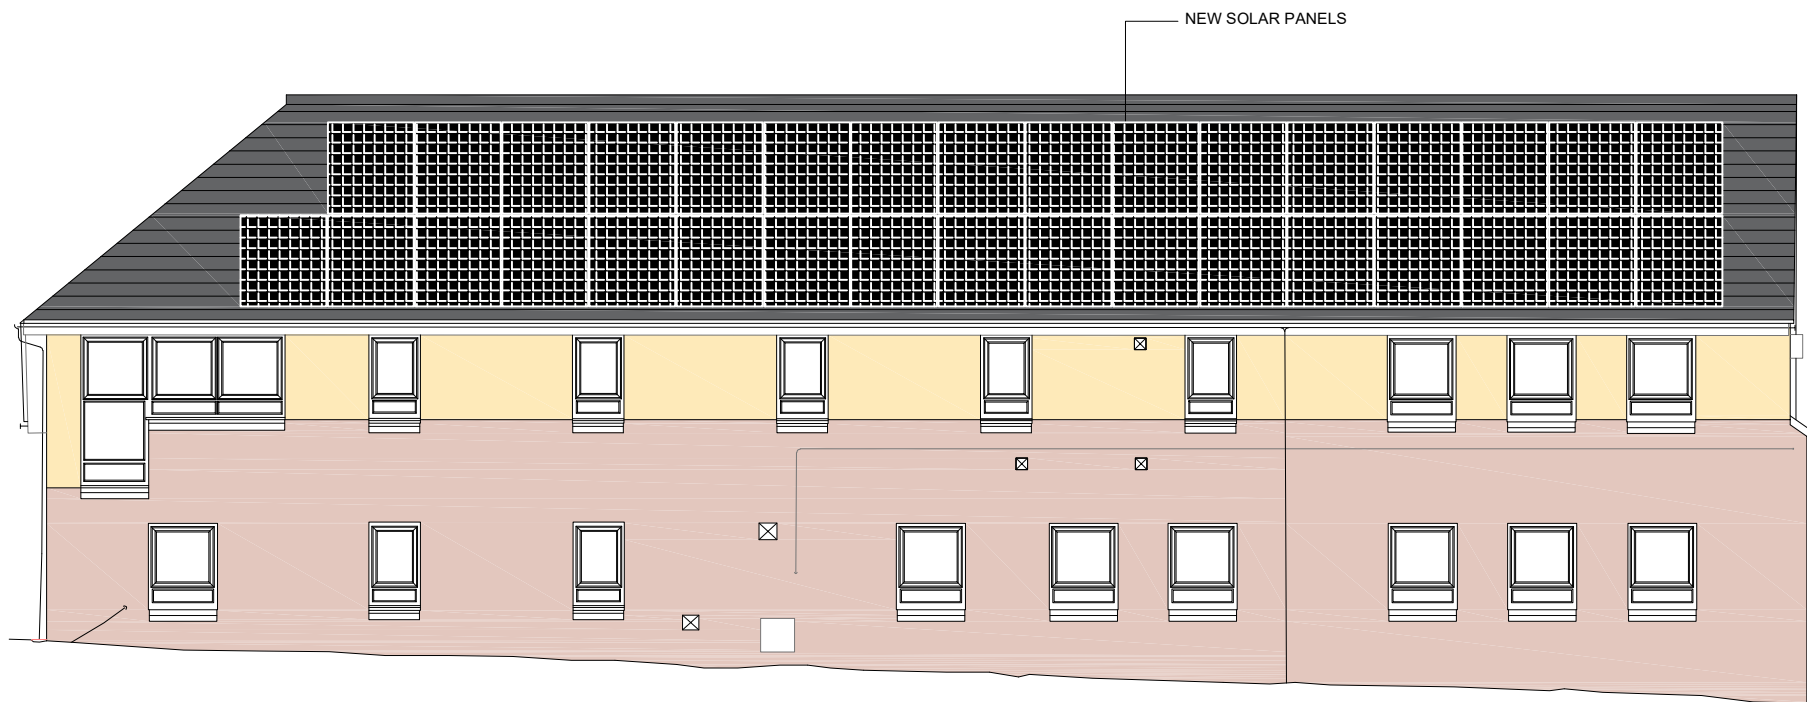

ELEVATION 3

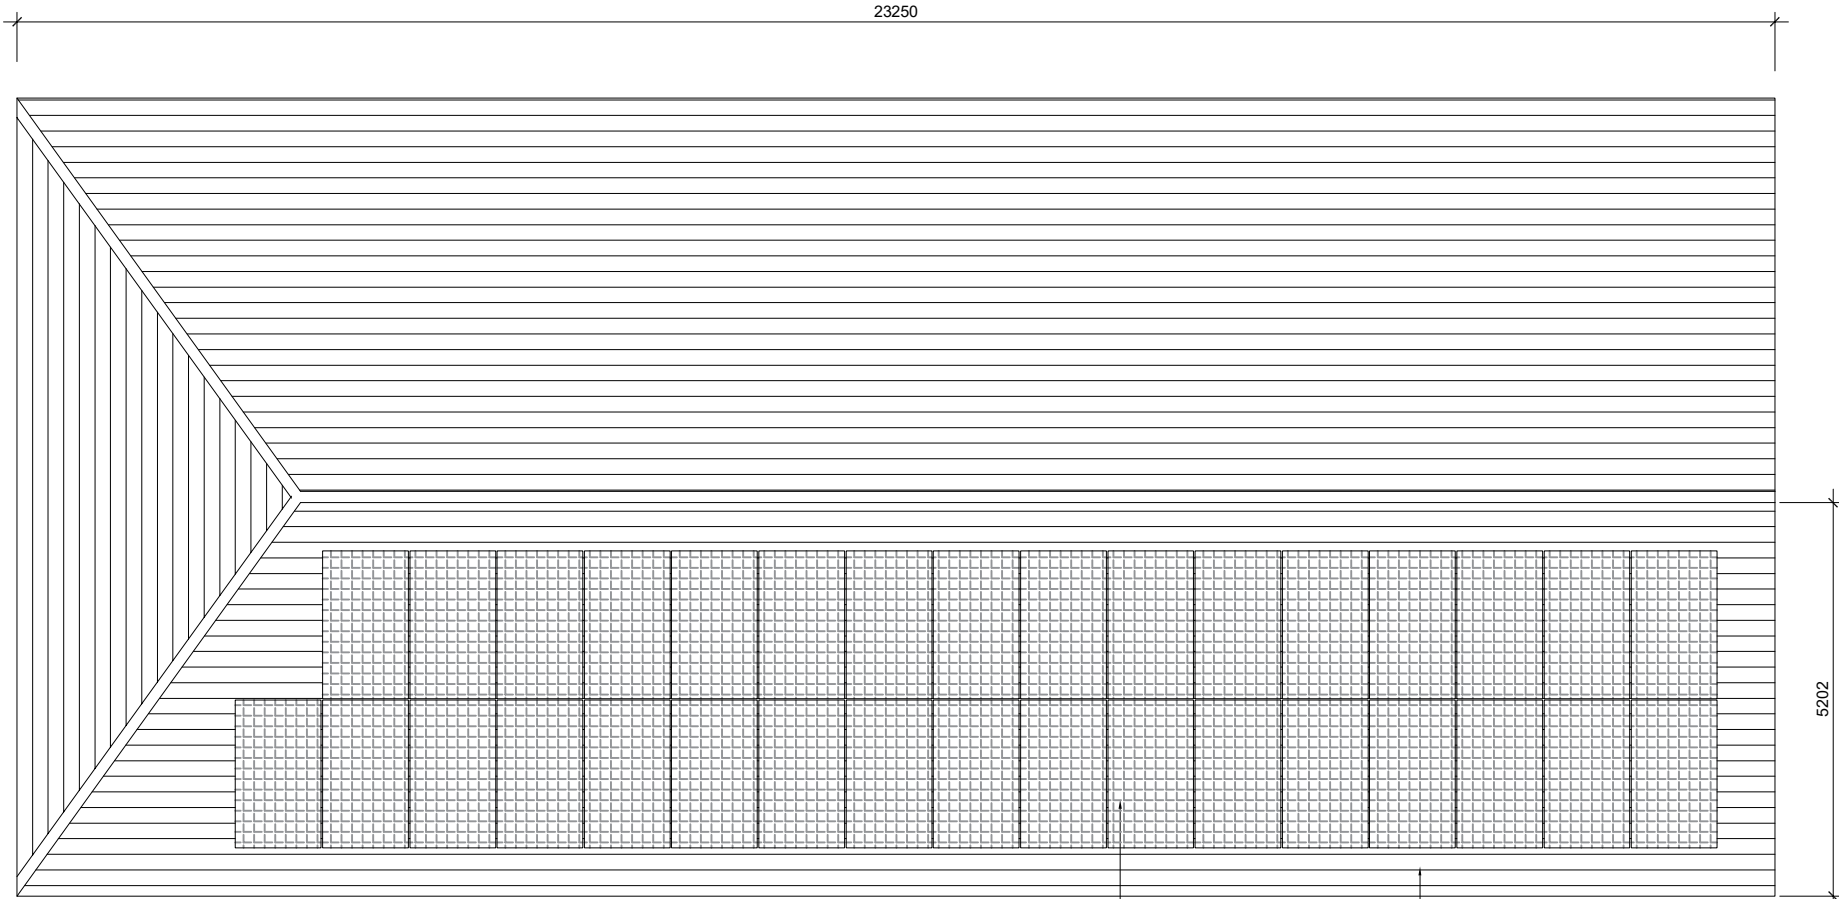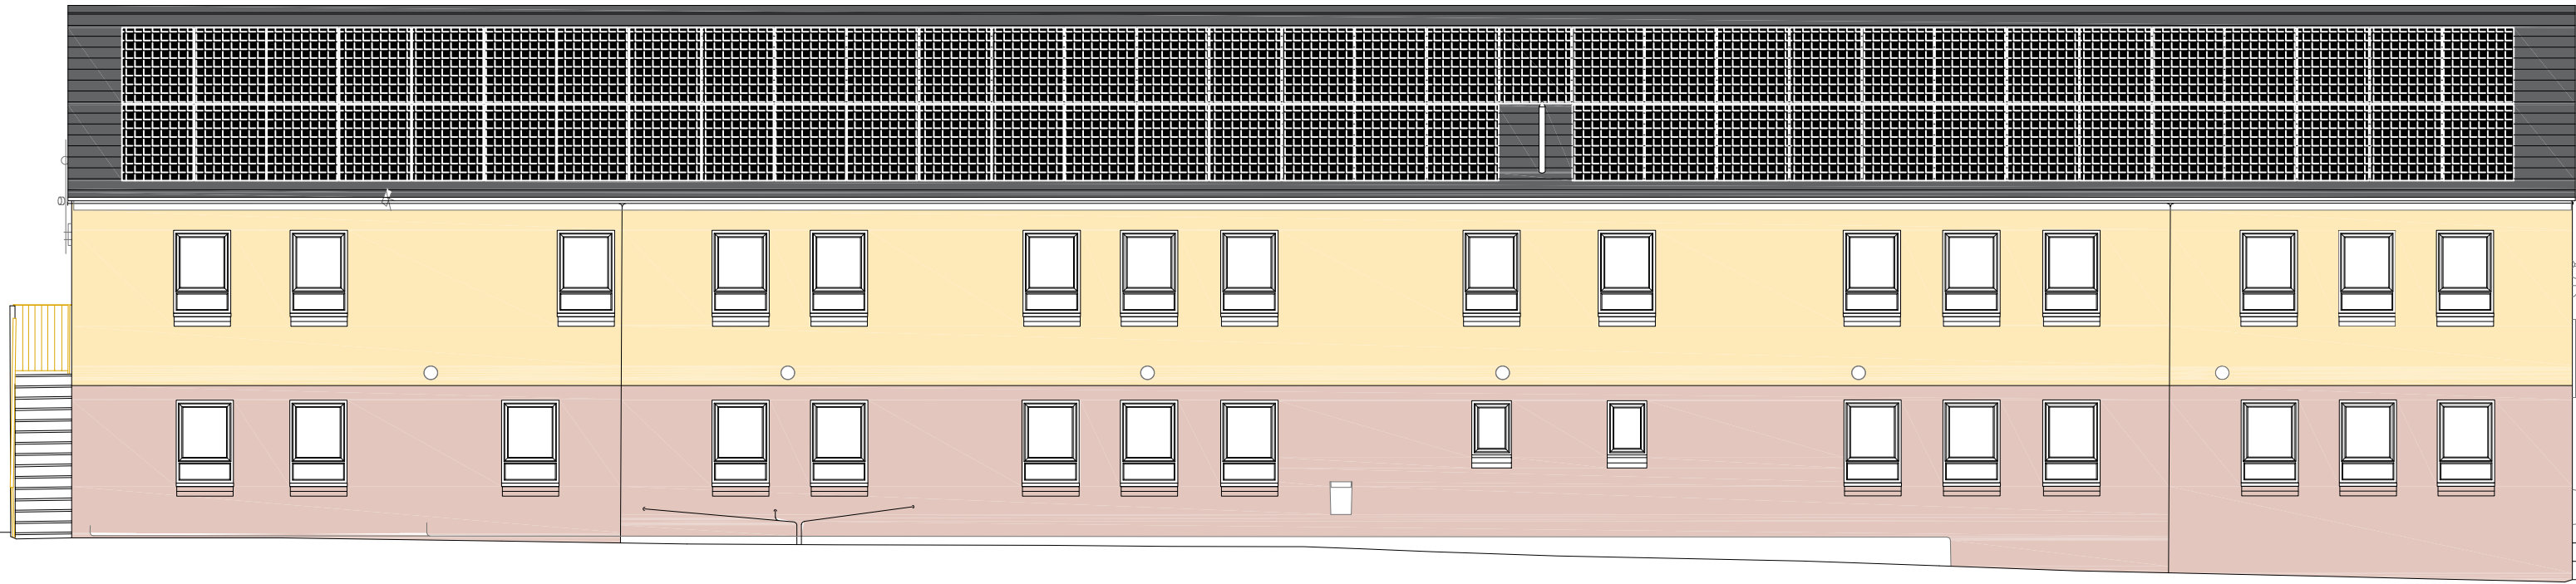

ROOF PLAN - ROOF 1
AS PROPOSED

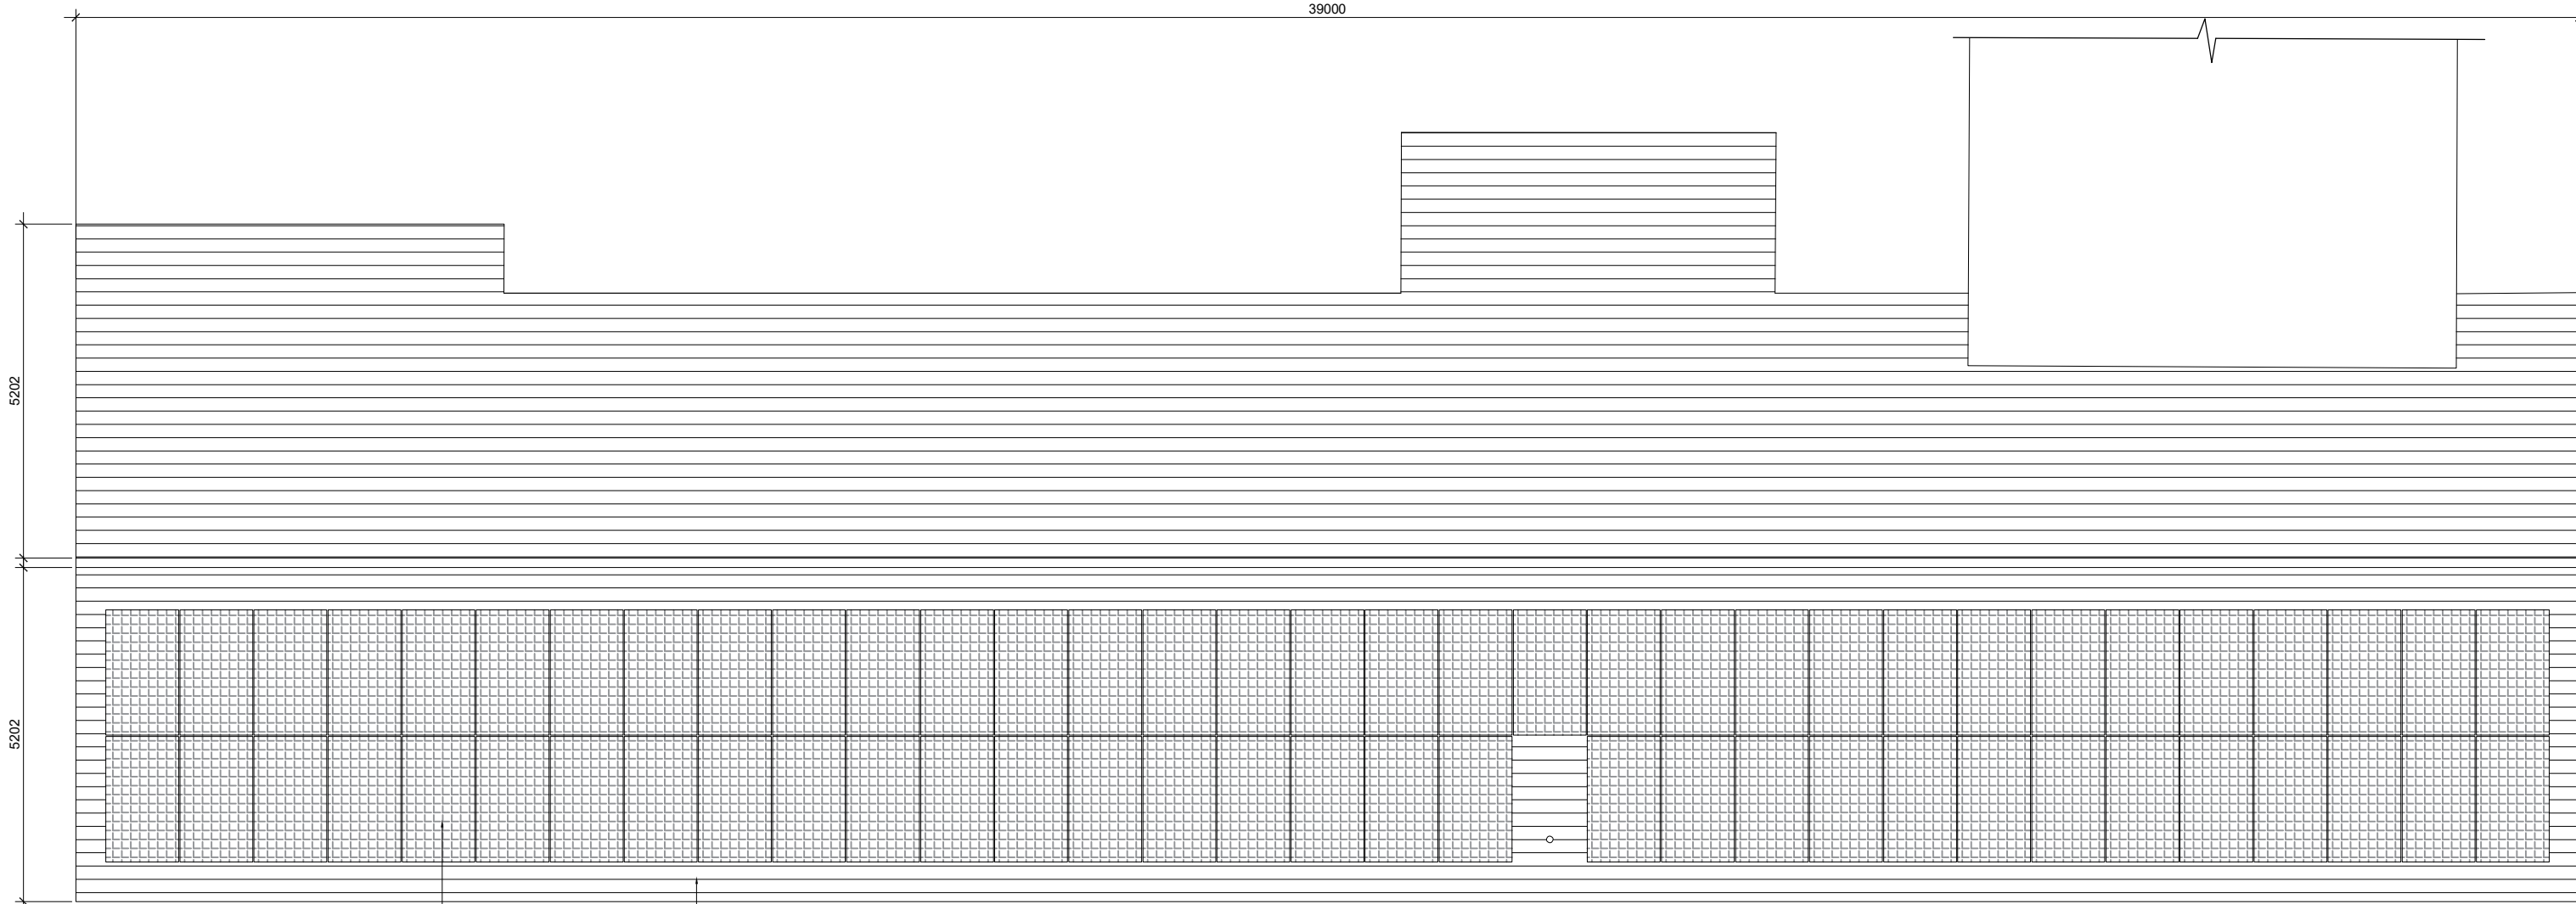

ROOF PLAN - ROOF 2
AS PROPOSED

Scale - 1:100