
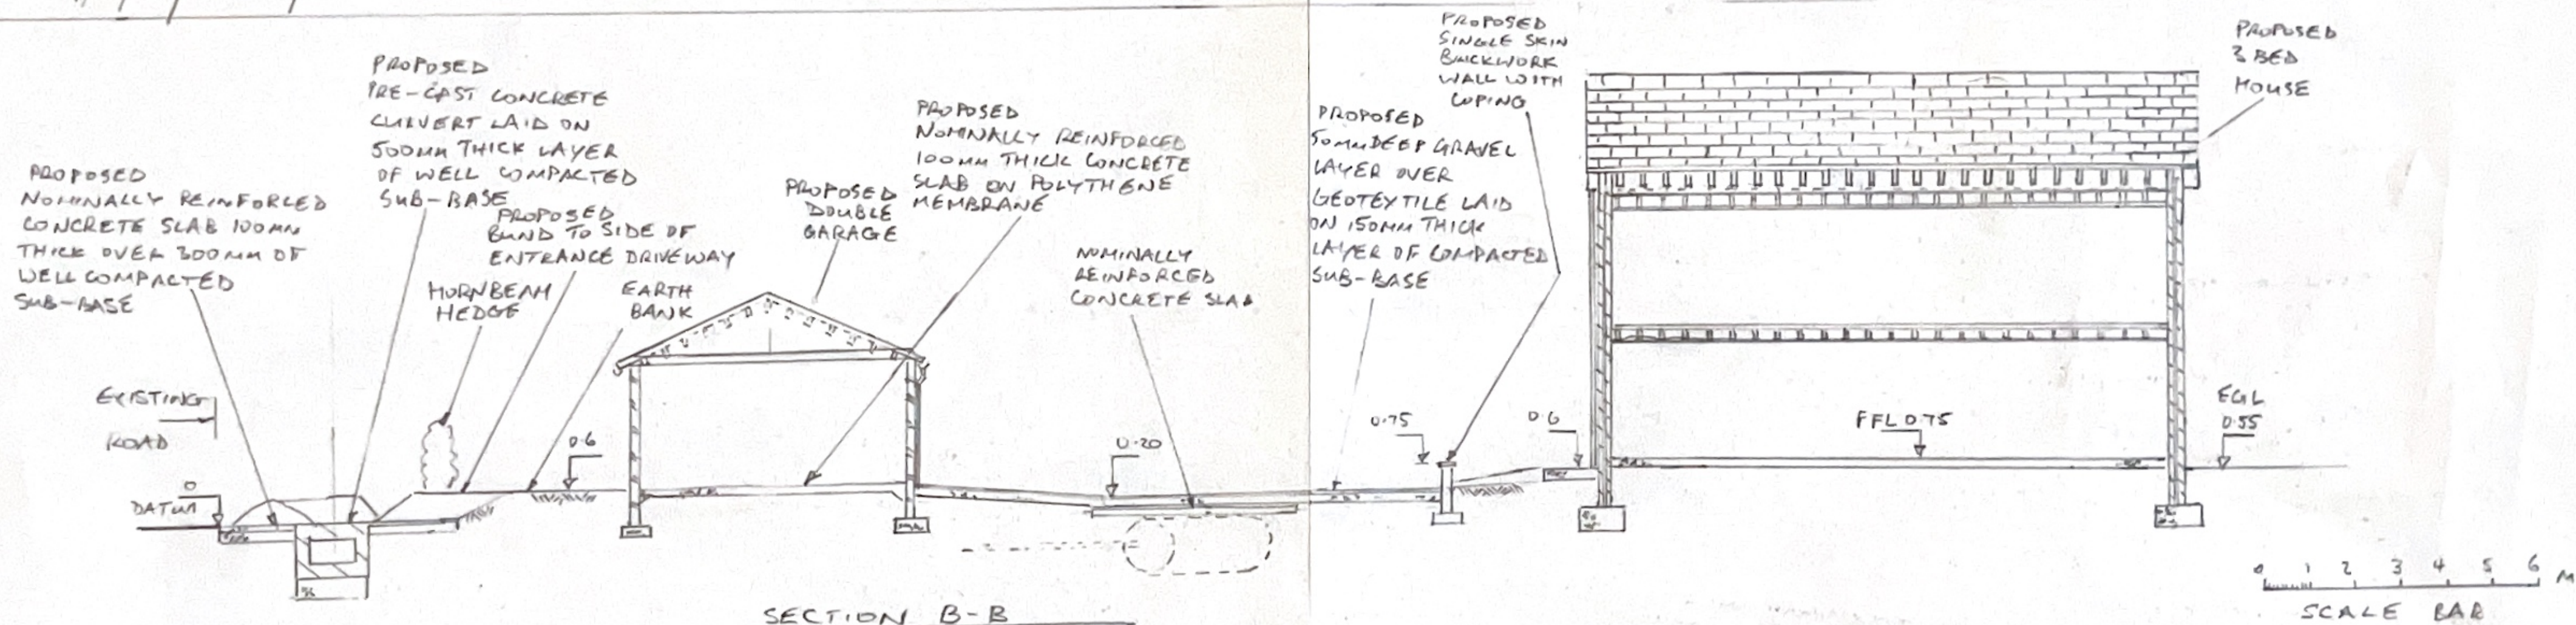


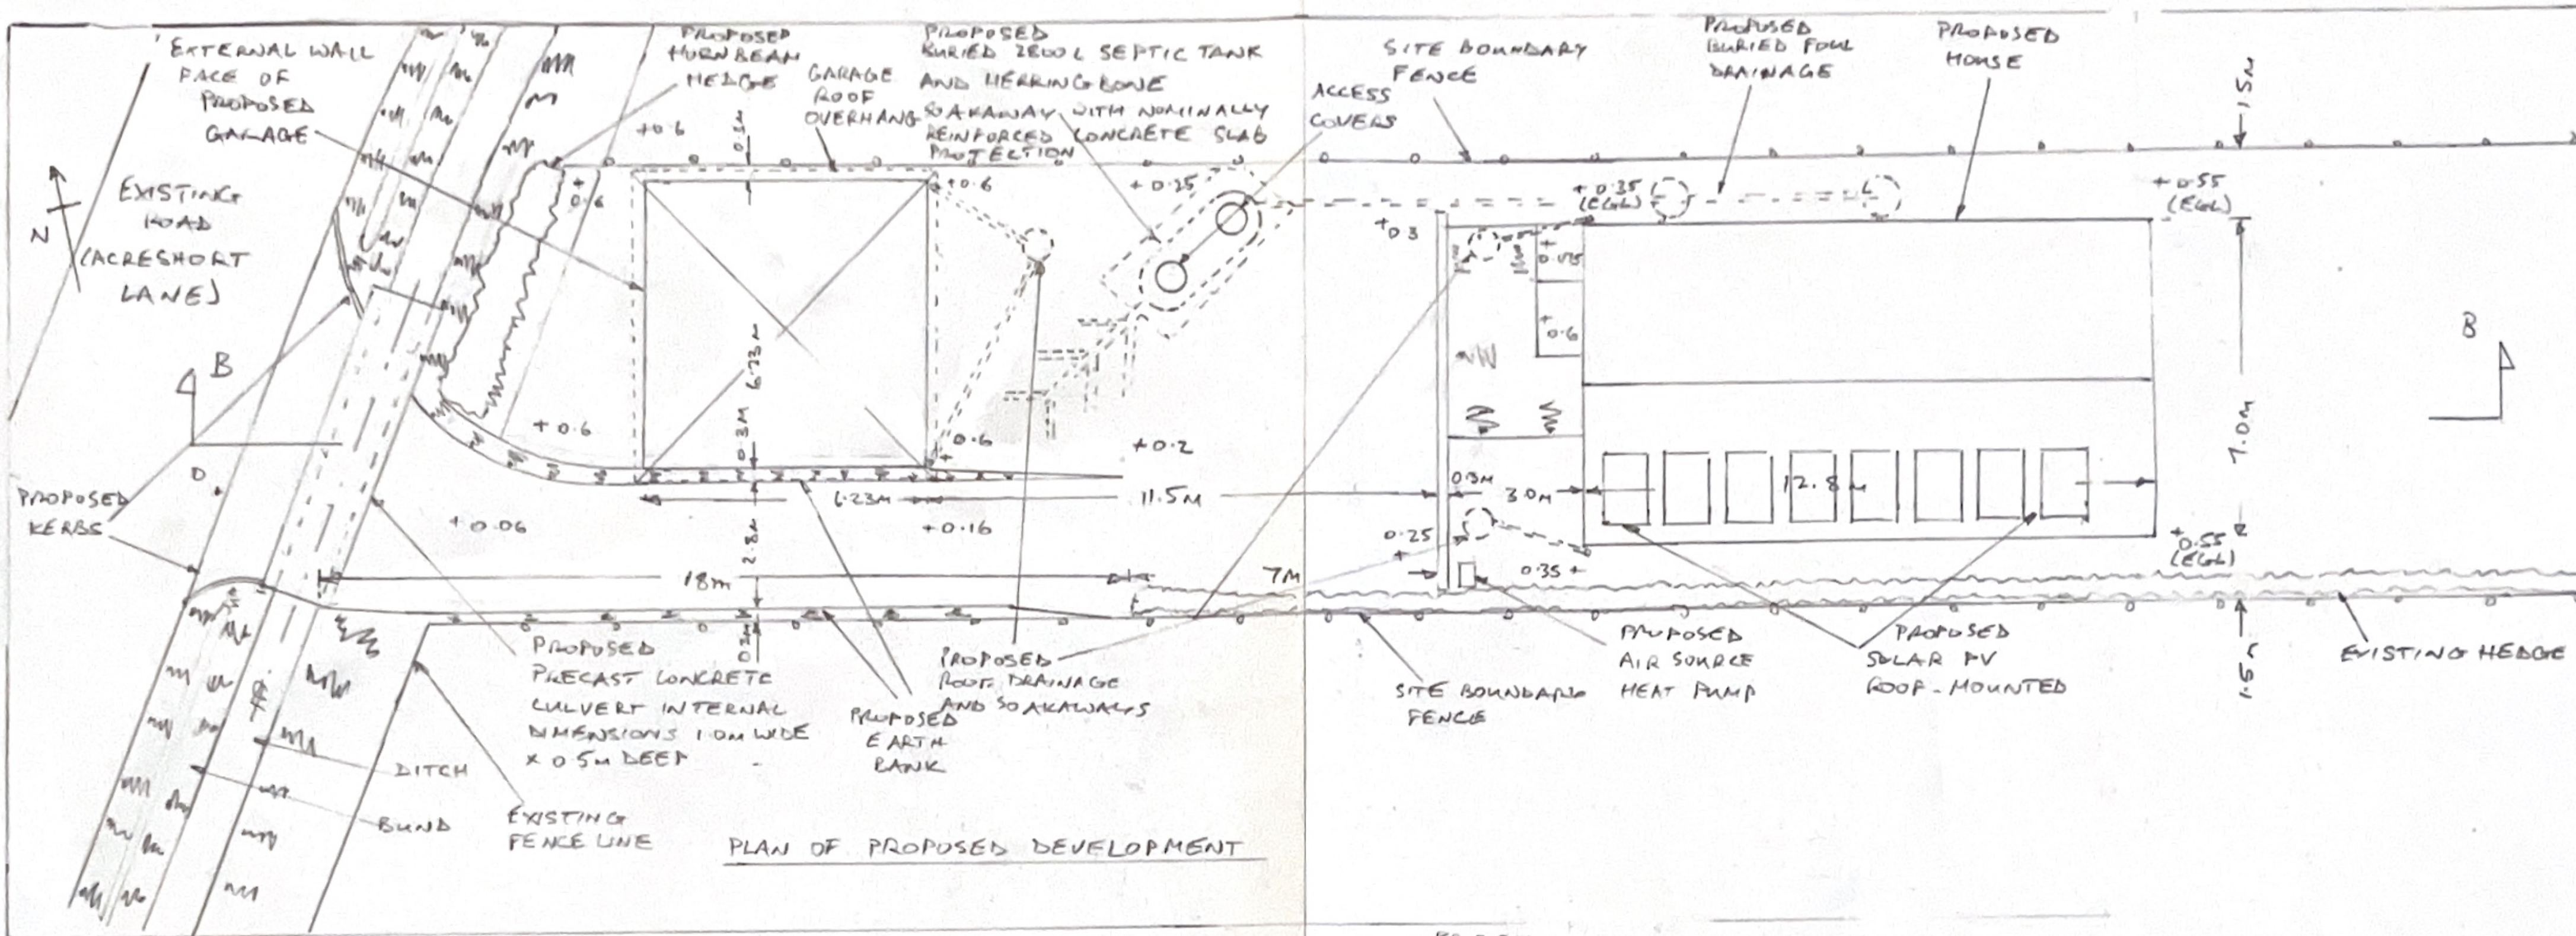

NOTES

- EXISTING LAND DRAINAGE TO BE LOCATED AND PROTECTED WHERE BENEATH PROPOSED STRUCTURES
- ALL LEVELS ARE LINKED BACK TO LEVEL OF EXISTING ROAD ADJACENT TO SITE (DATUM)
- FGL INDICATES EXISTING GROUND LEVEL. SPOT LEVELS INDICATED THUS (+0.3) AND ARE IN METRES ABOVE DATUM.
- FOR DETAILS OF PROPOSED PLEASE REFER TO DRG DPAL004

REVISION HISTORY		LOCATION	STEEPLE ASHTON
1	MINDR MODS FEB '26	PROJECT	DEVELOPMENT PLOT ACRESHORE LANE
2	GABIONS ADDED ALONG PERIMETER FENCE MAR '26	TITLE	PLAN OF PROPOSED NEW HOUSE AND GARAGE AND LONGITUDINAL SECTION
3	GARAGE LEVELS RAISED AND GABION ALONG DRIVE ADDED MAR '26	SCALE	1:100 AT A2
4	GABIONS ALONG DRIVE REMOVED MAR '26	DATE	APRIL 2026
5	REDRAWN TO SHOW DEVELOPMENT WITHOUT CUT LINES APR '26	DRG. NO	DPAL003
6	GARAGE POSITION ADJUSTED APR '26	REVISION	6