


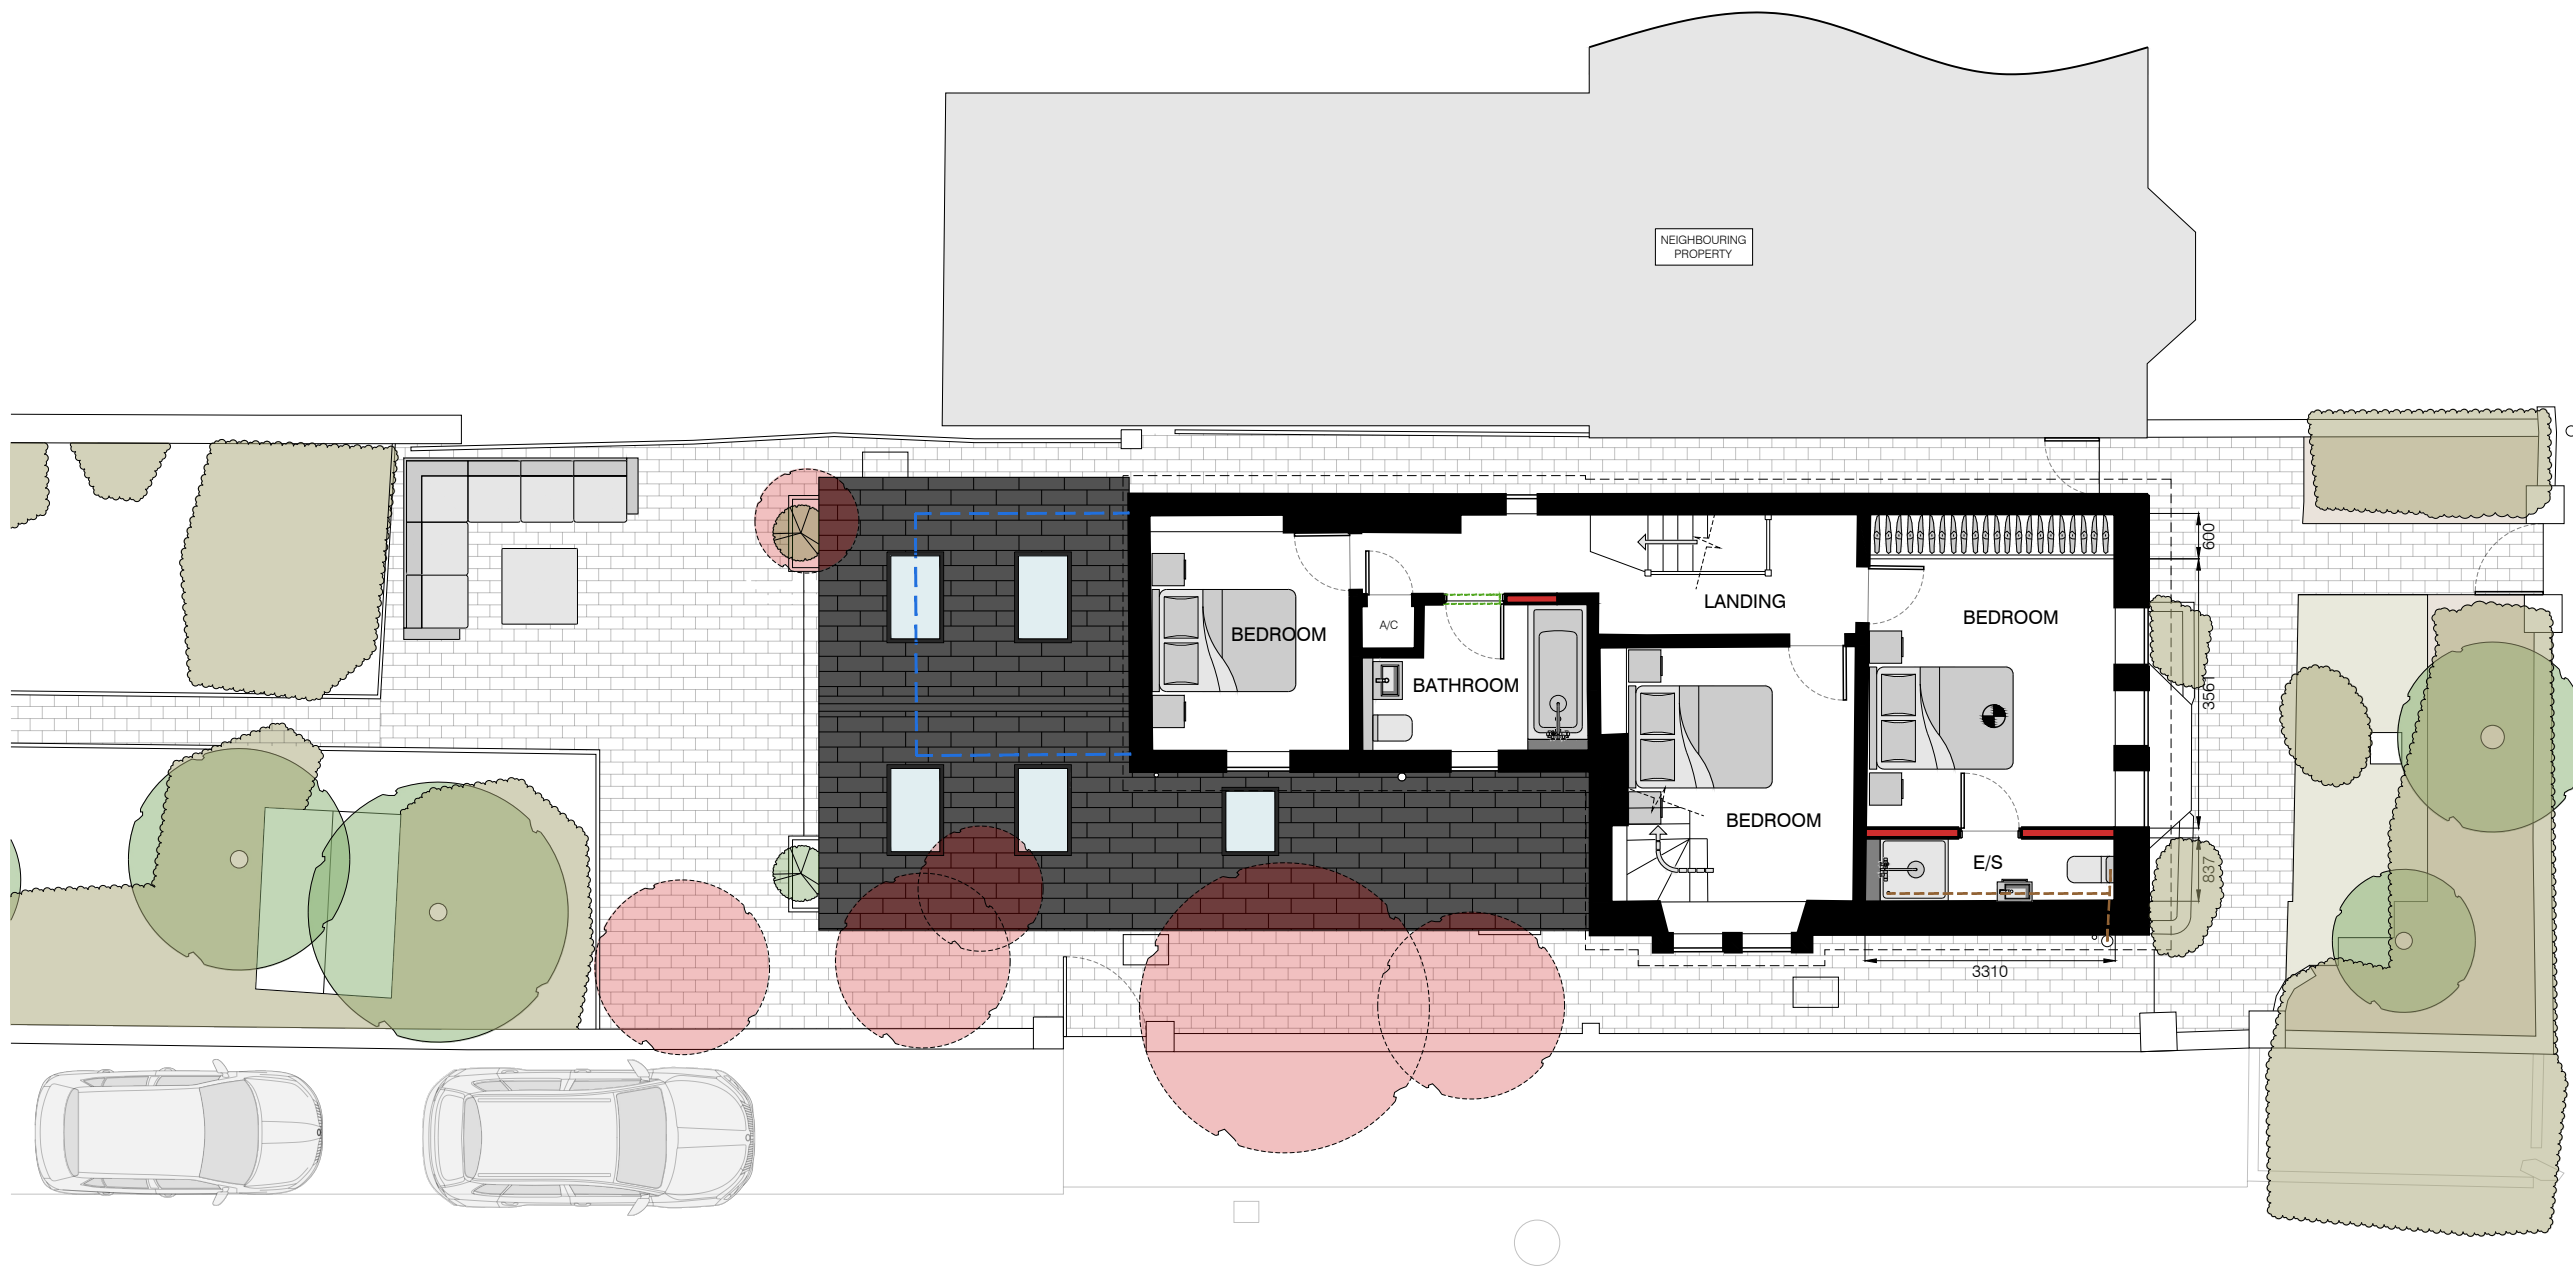

LEGEND:

- Existing Walls
- Proposed Walls
- Walls Removed
- Footprint of Existing Extension
- External Brick Paving
- Worktop Level Units
- High Level Units
- Existing Garden
- Existing Trees
- Trees Removed