


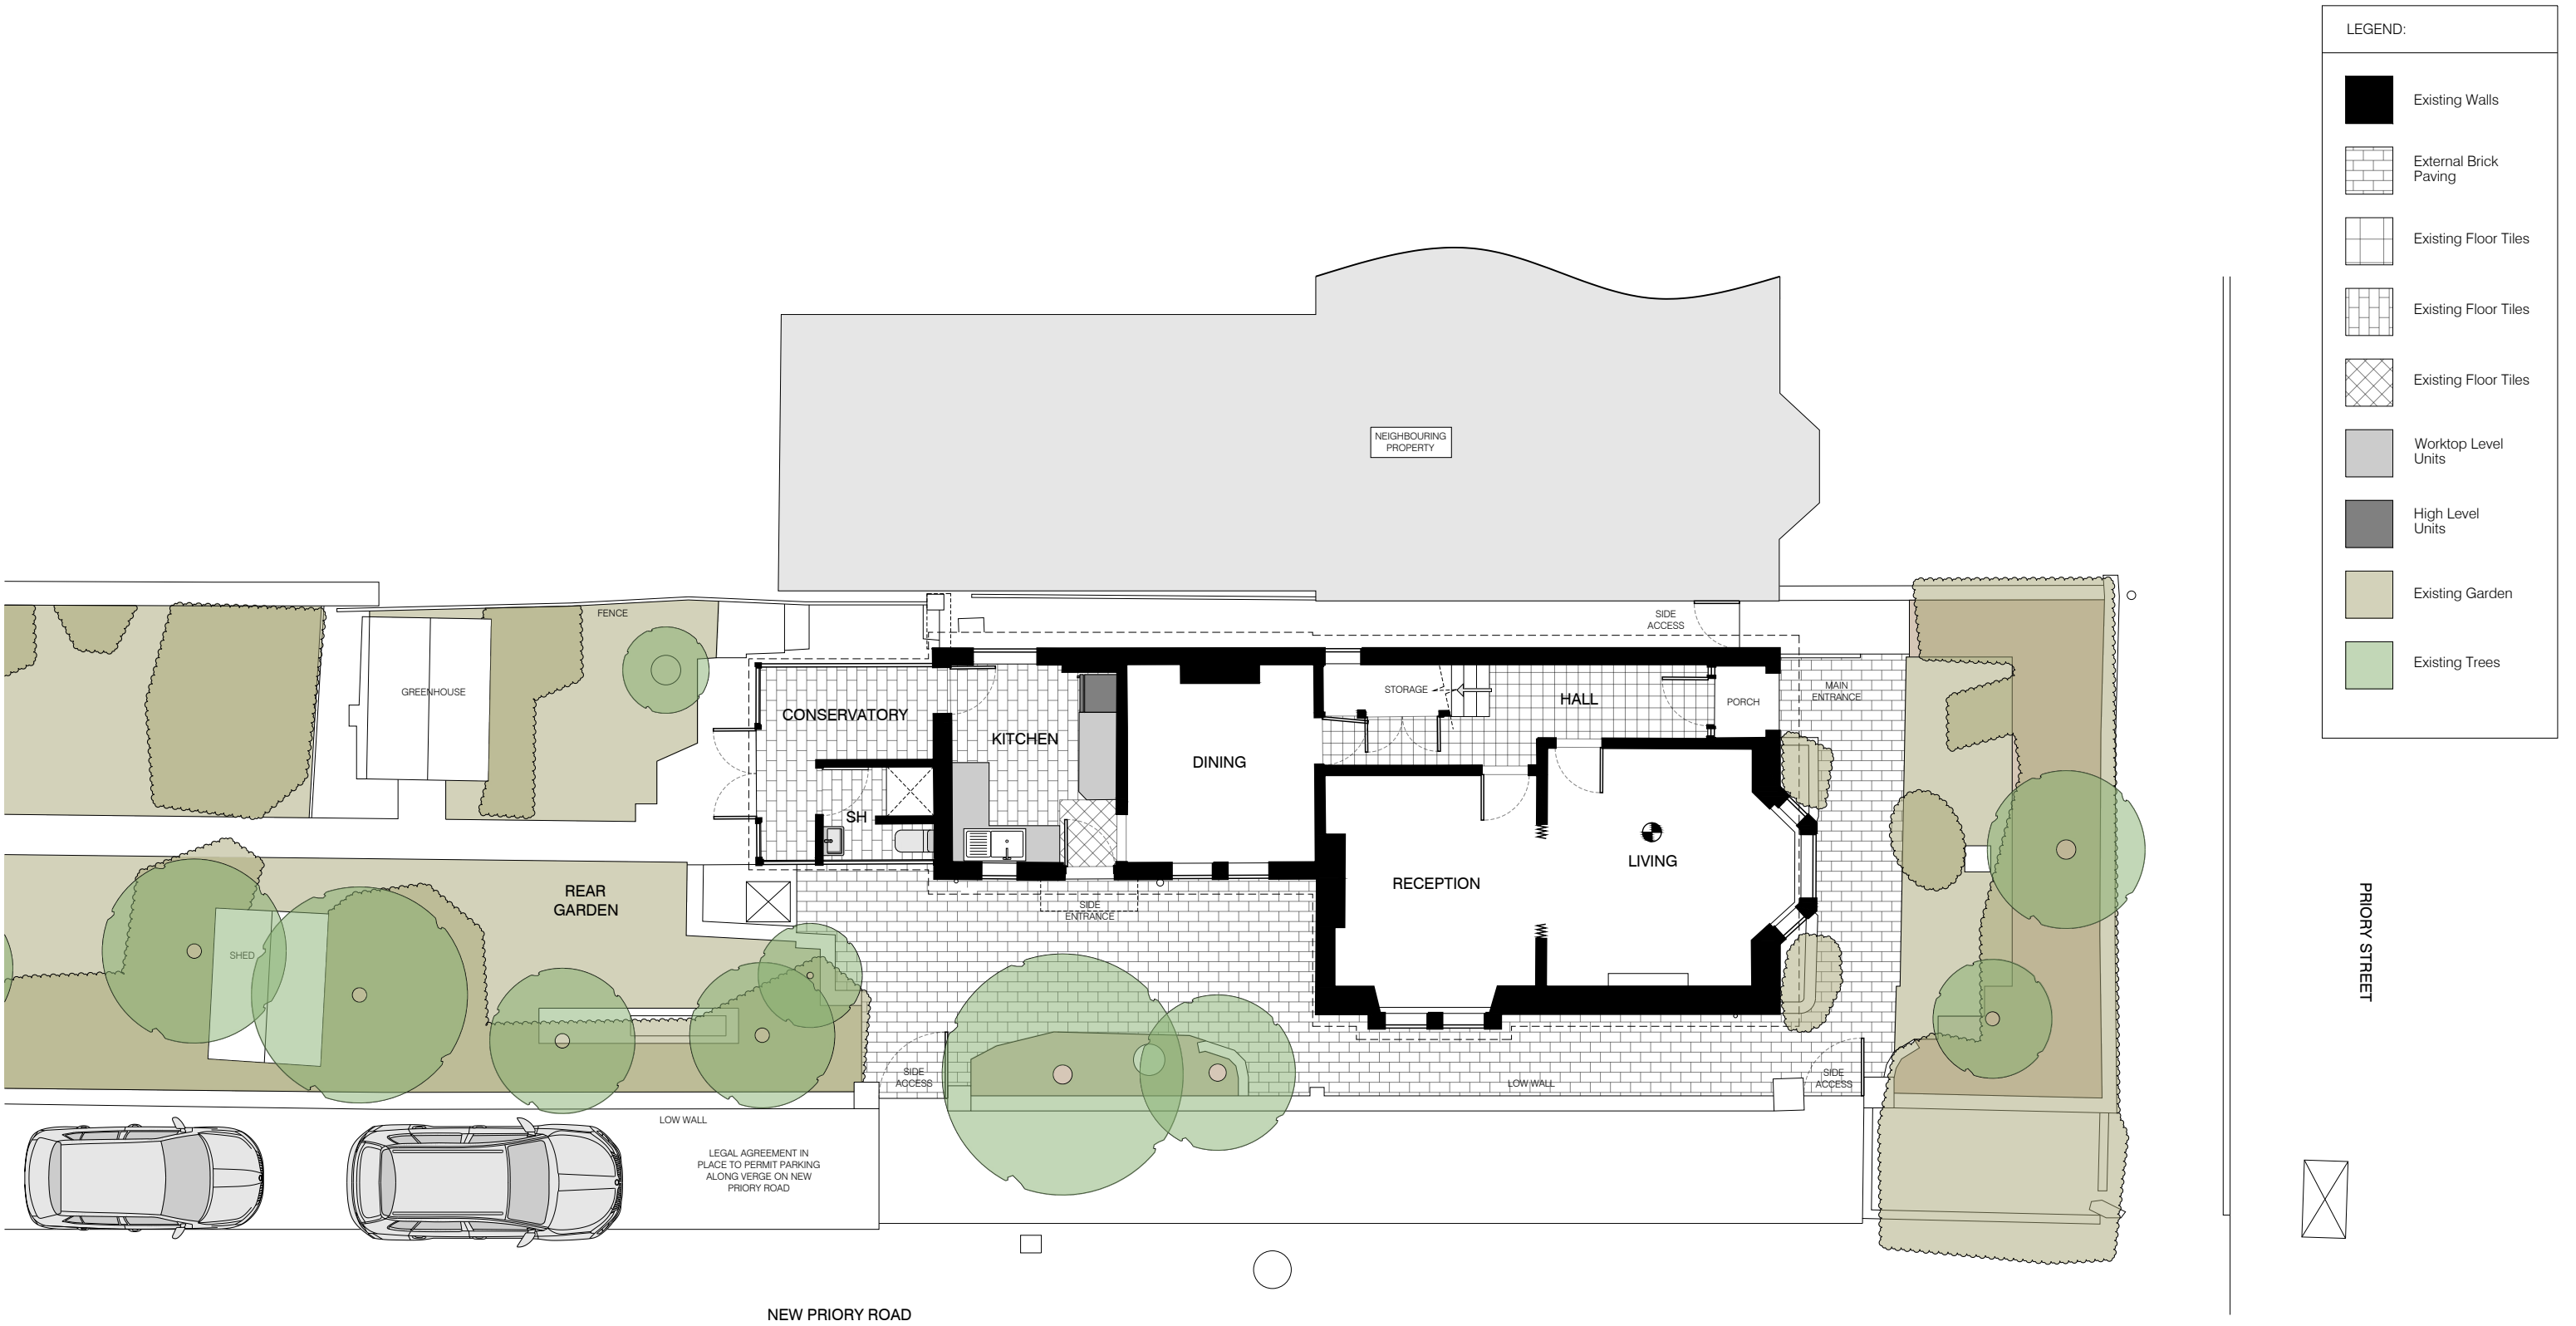

Existing Ground Floor Plan

118 Priory Street | Corsham

This drawing is copyright ©. This drawing must not be reproduced under any circumstances without the prior written approval of the Architect. Any discrepancies found within these drawings or other associated documentation must be reported immediately to the Architect before proceeding. These drawings are strictly not for construction purposes and licensed for the use of obtaining Planning Permission only.