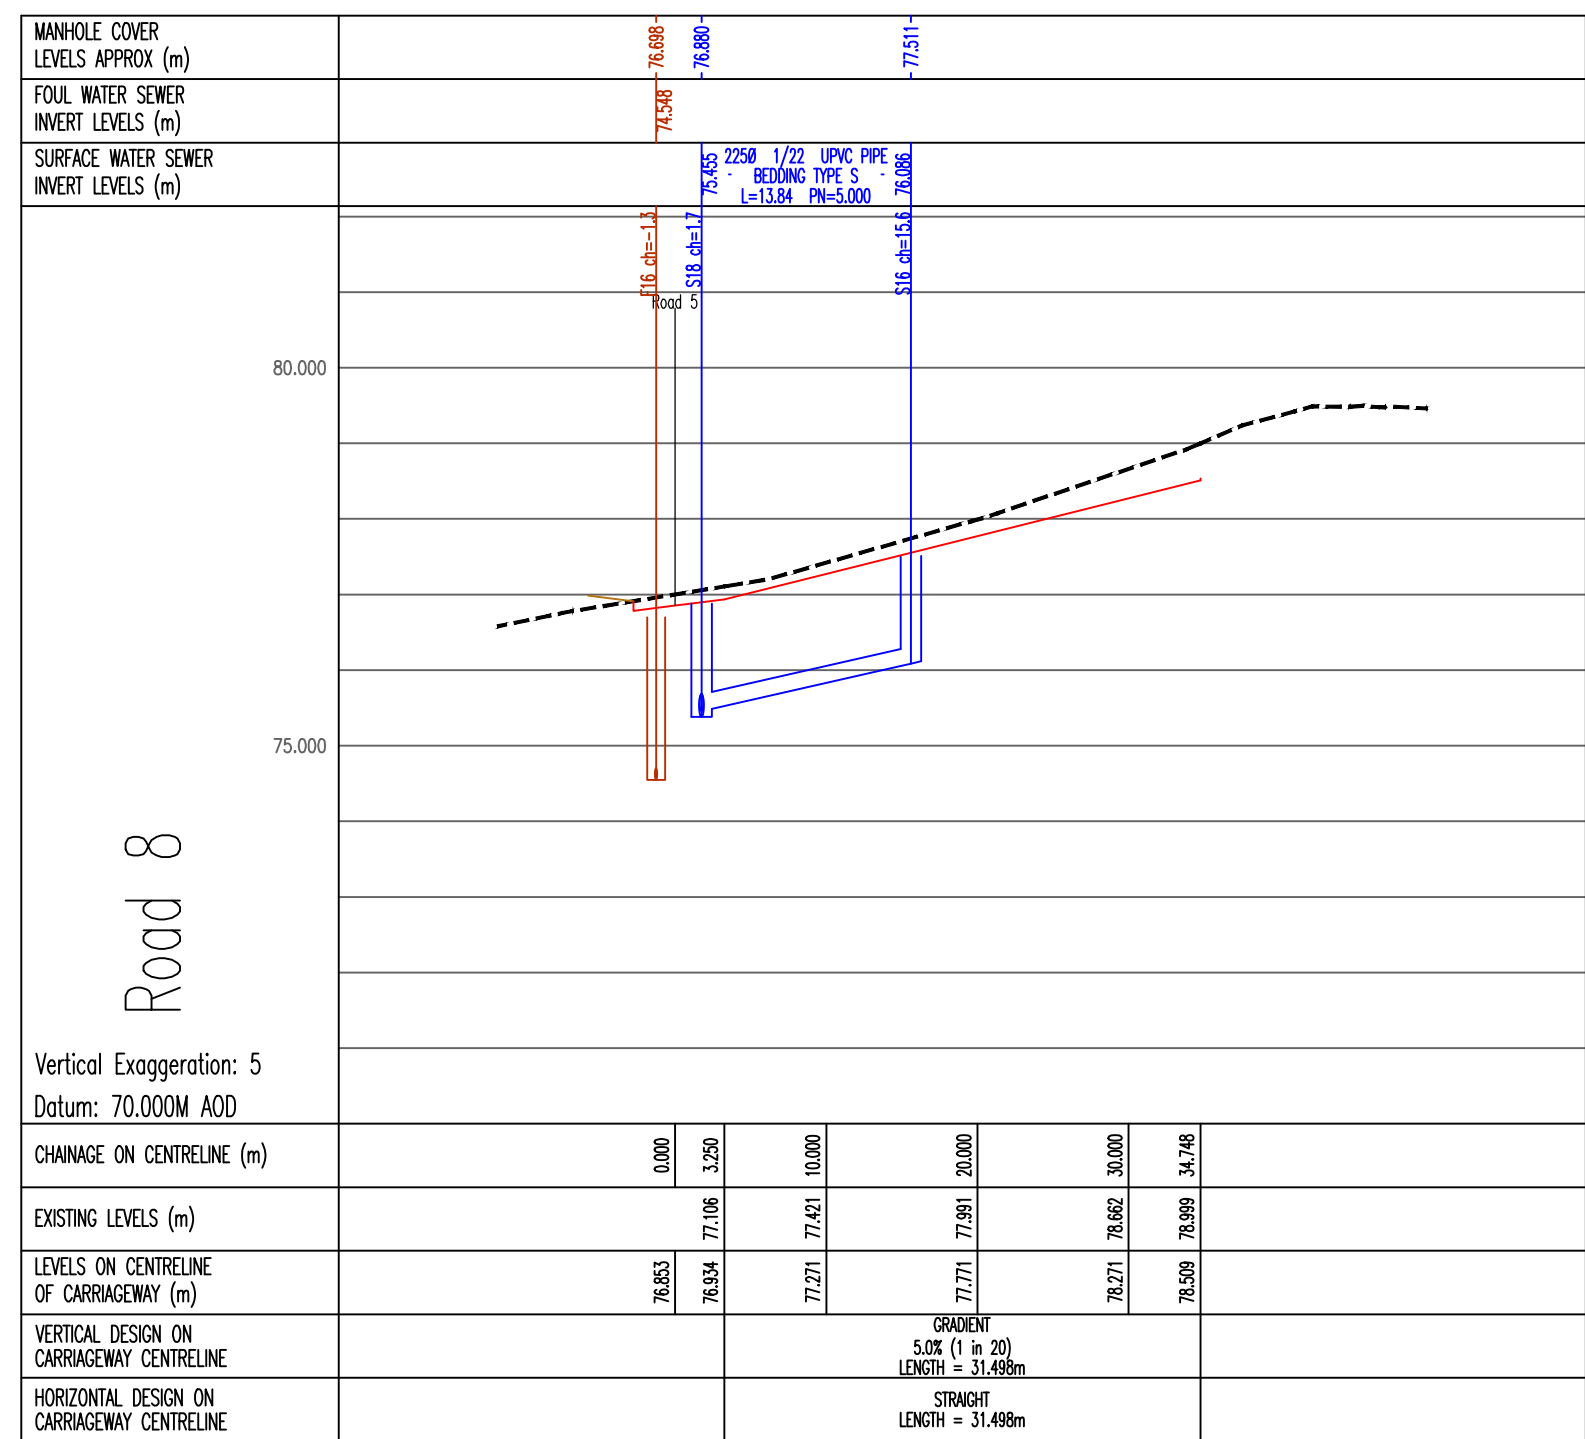
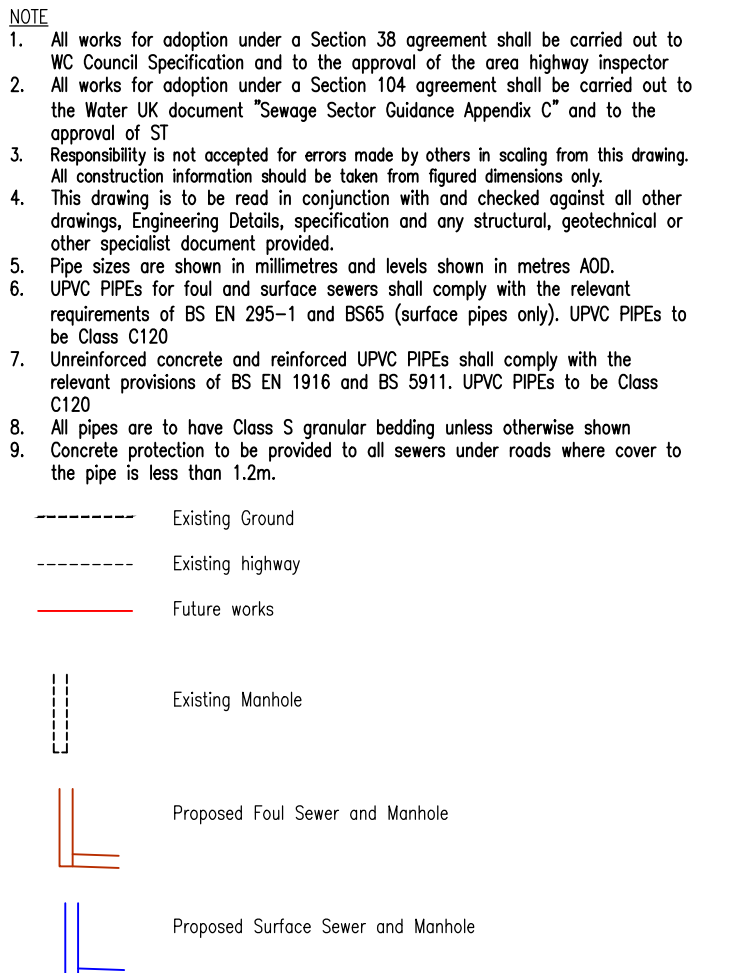
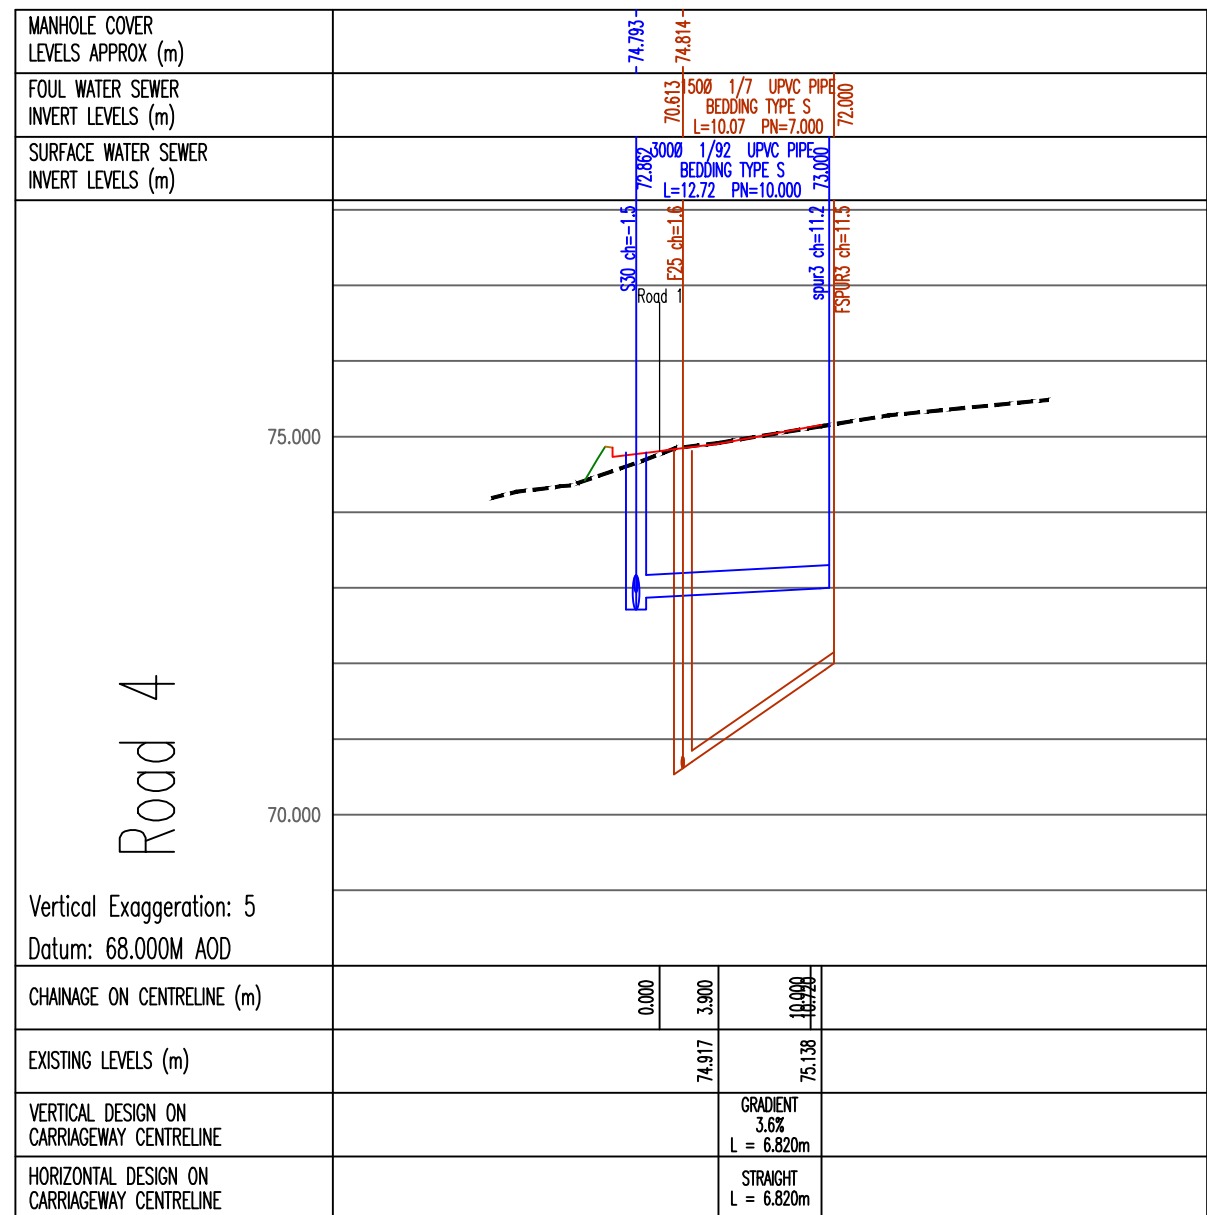
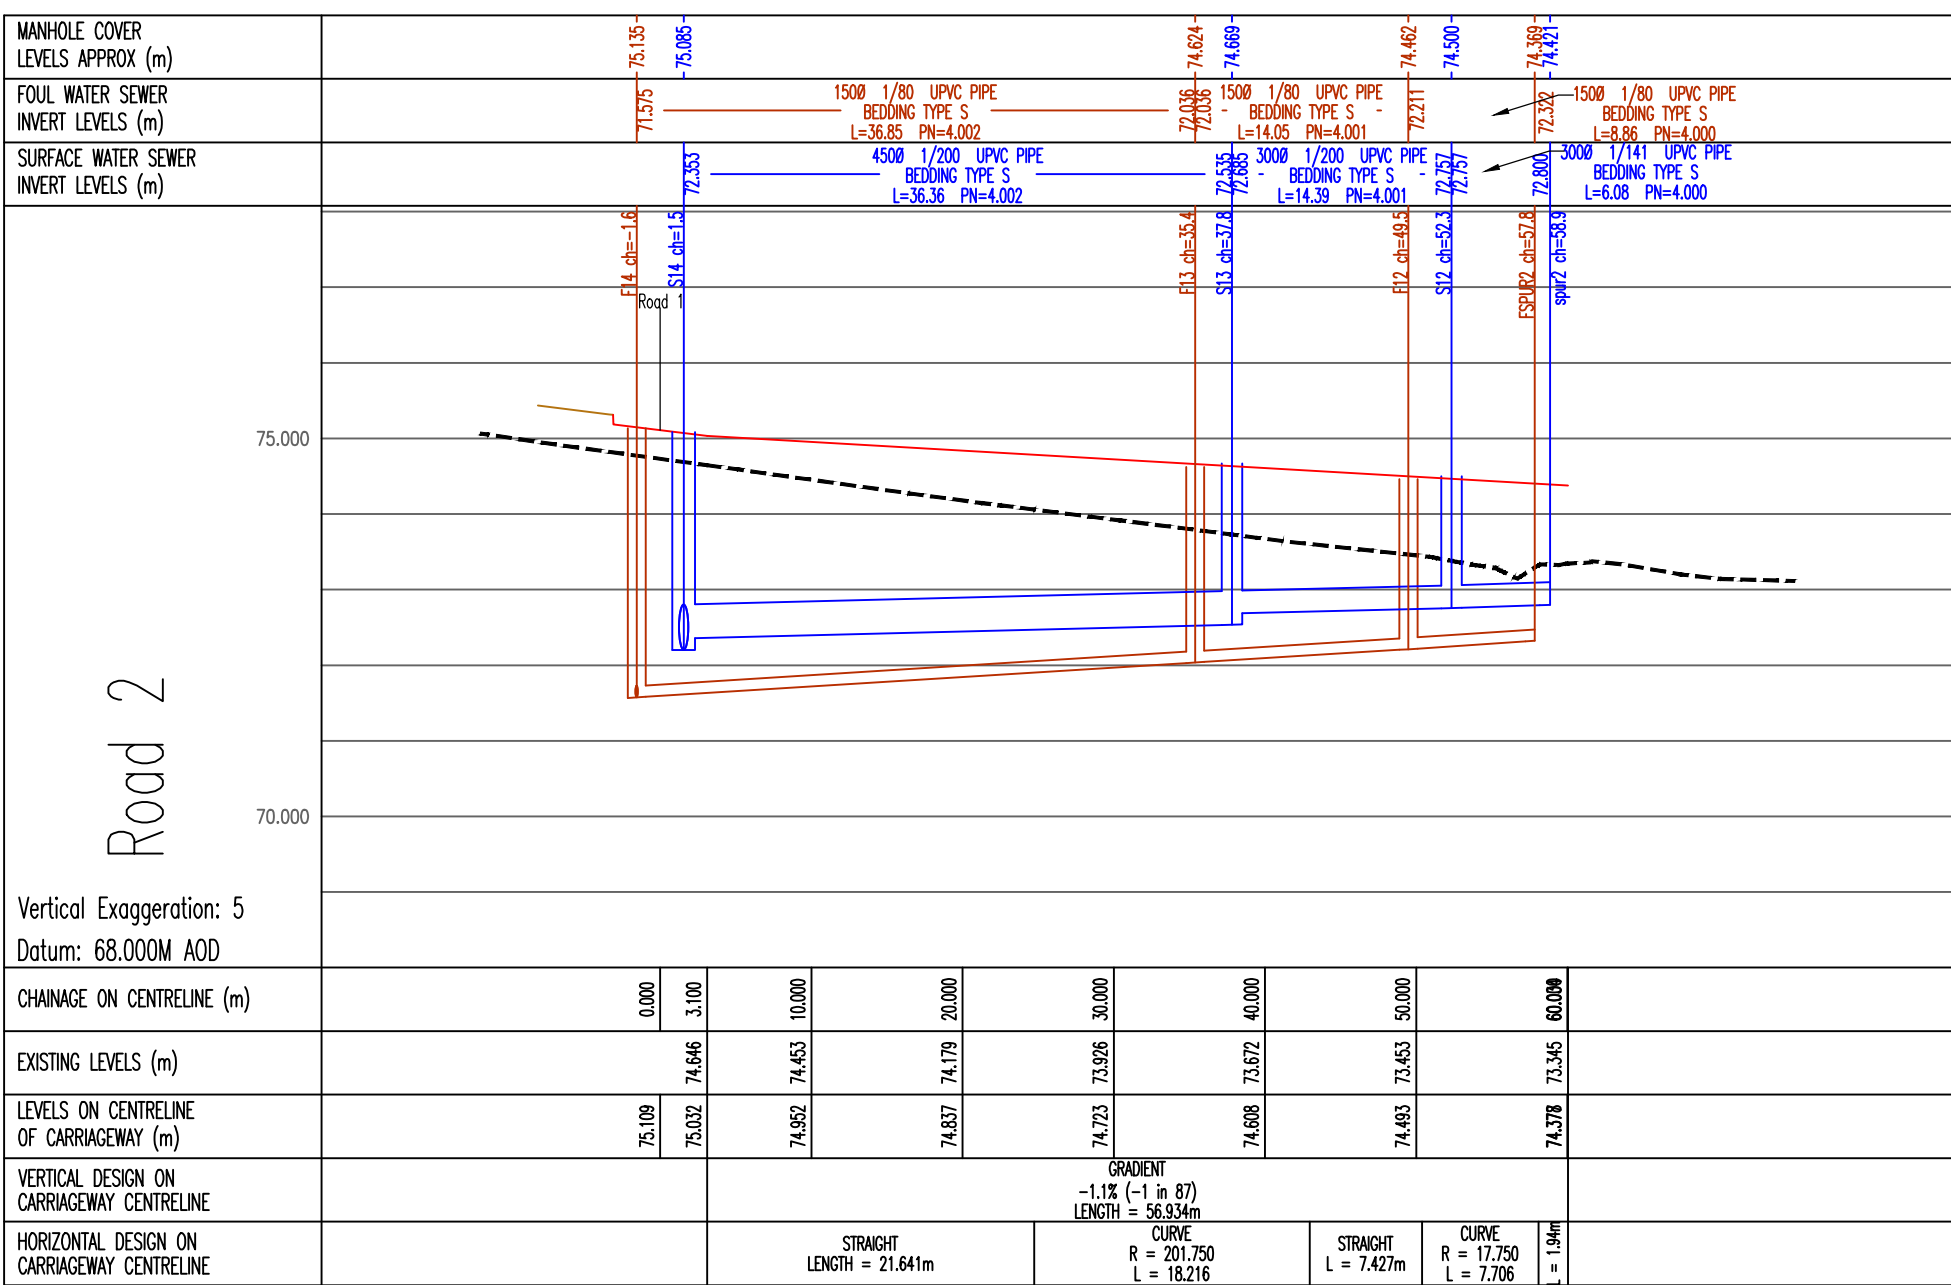


Revisions

Project:	Land of Spitfire Road Calne, Wiltshire
Client:	

Drawing: Road and Sewer Long Sections		
Scale: 1:500H 1:100v	Date: November 2025	Drawn by: MJH
Drawing No: 671-P-200		Rev: 8