
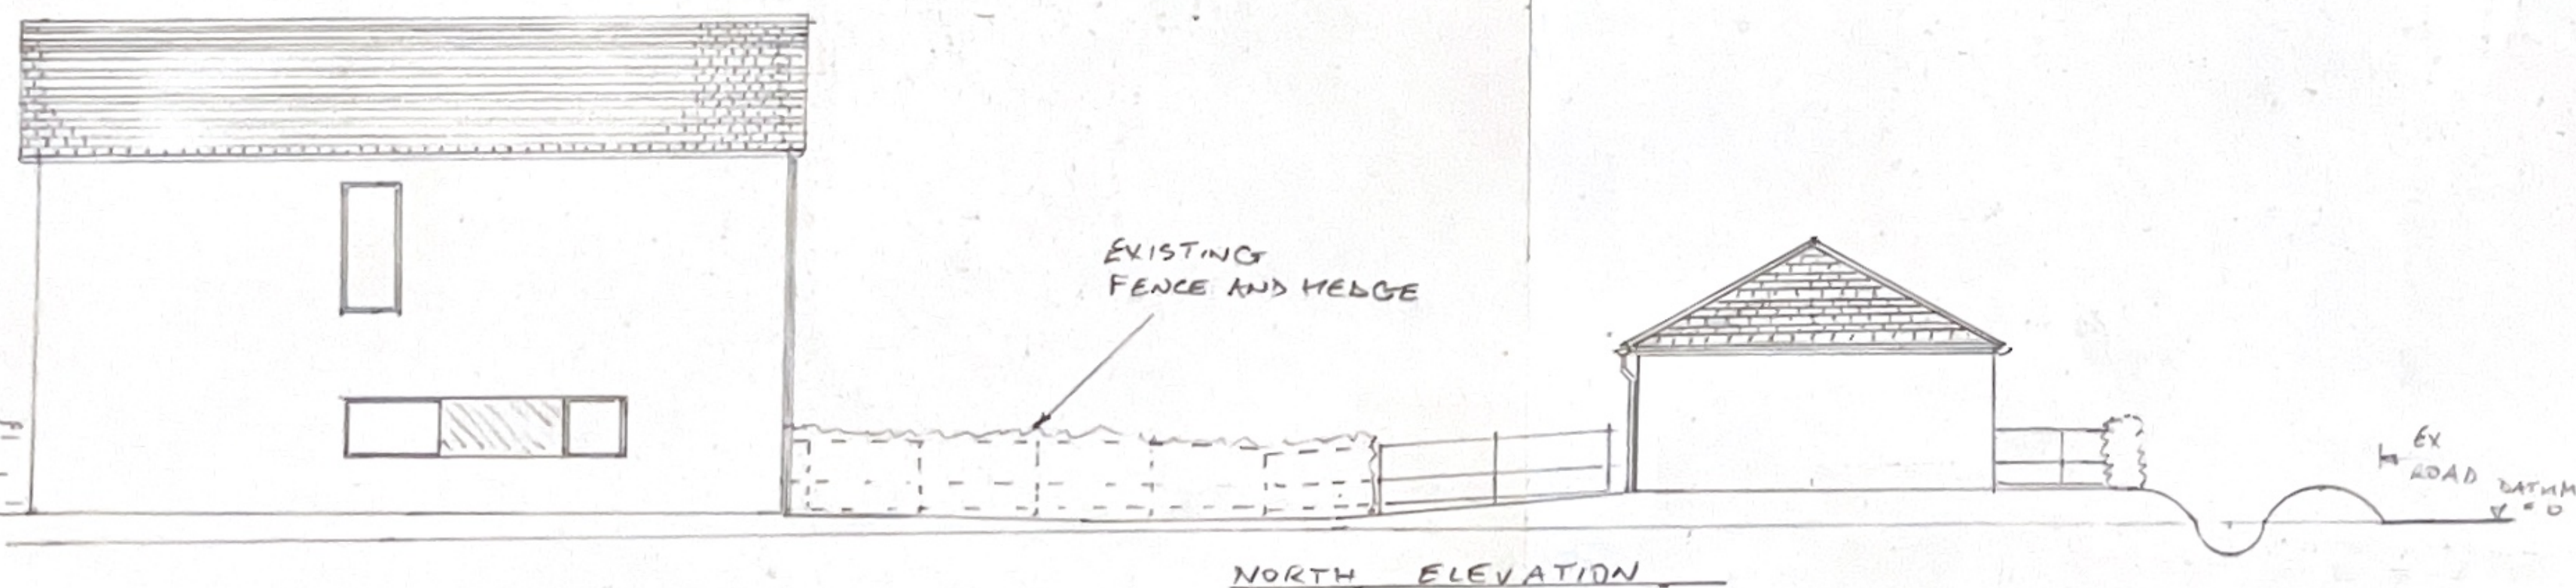
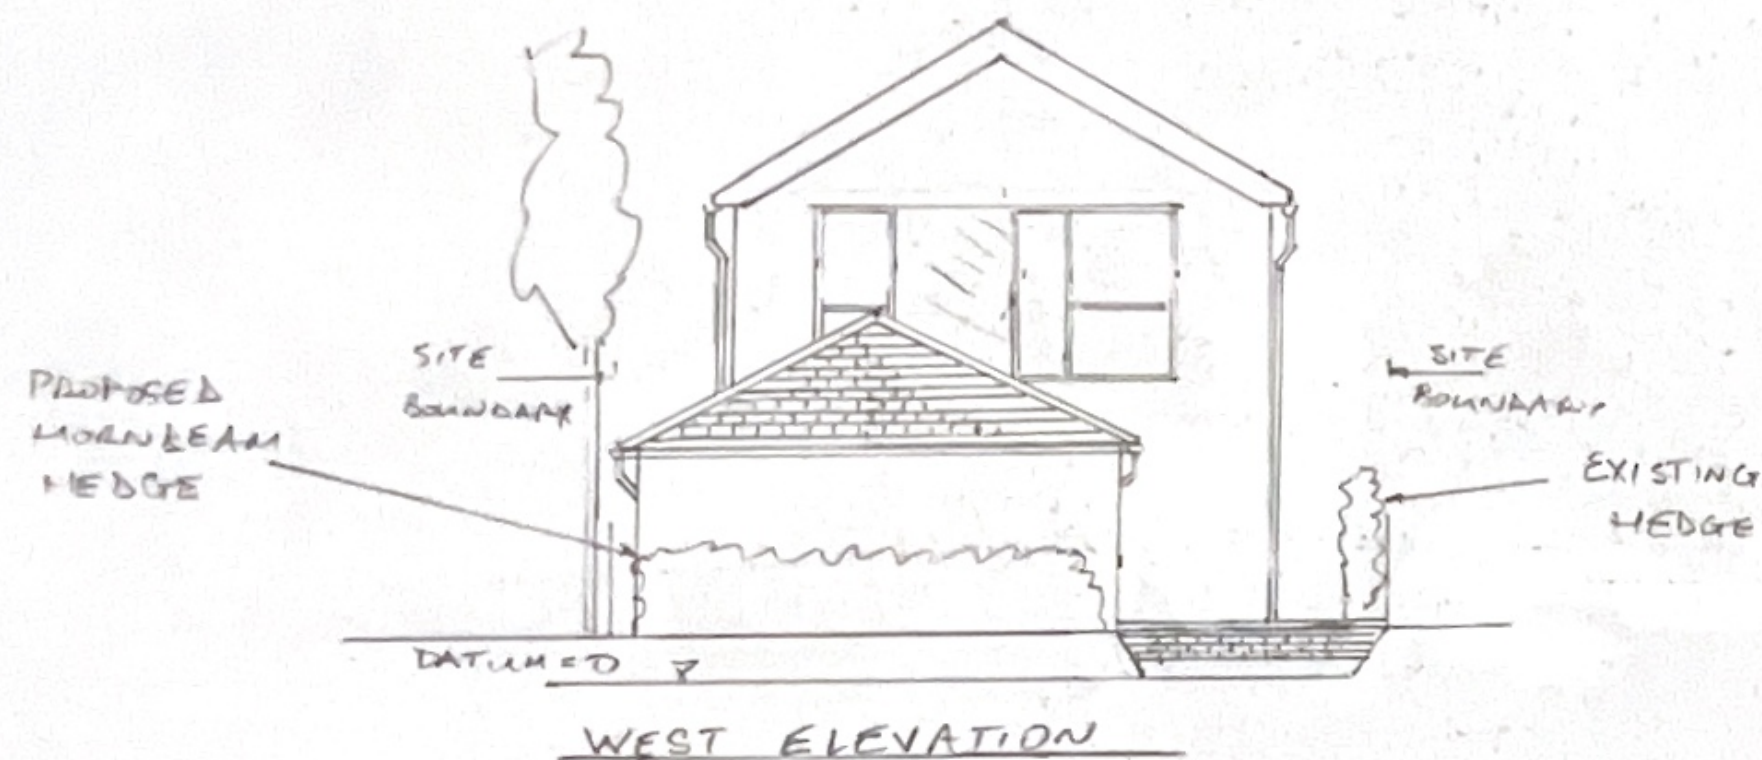


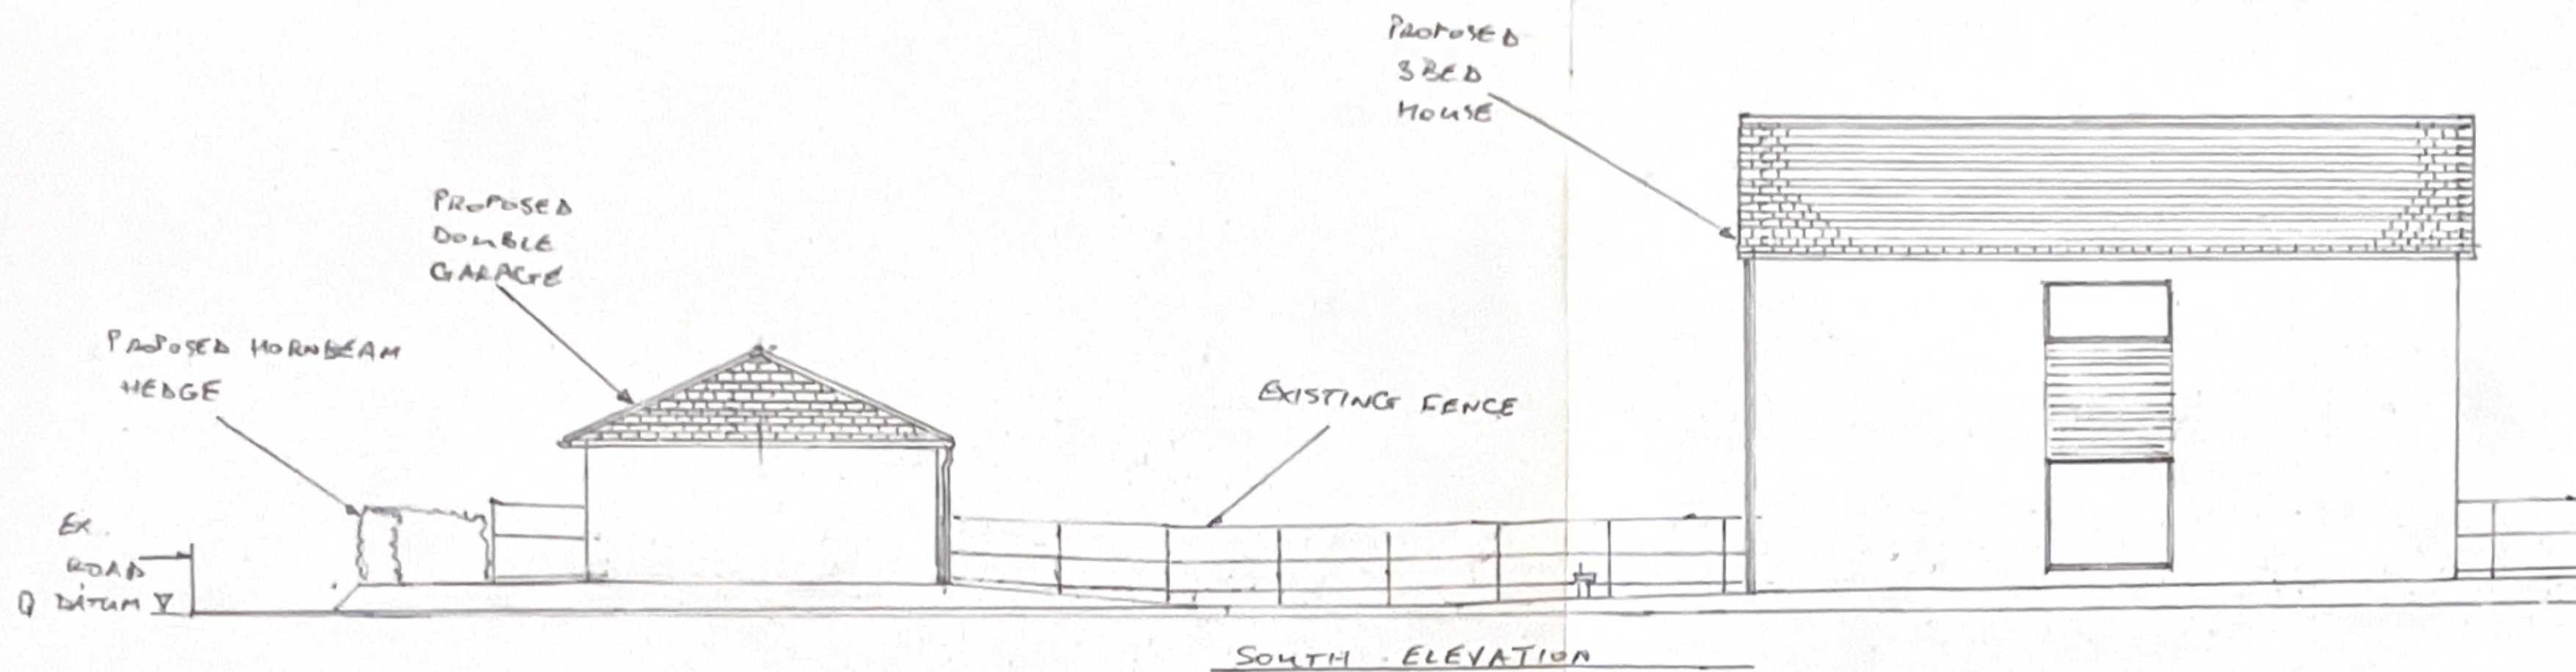

NOTES

1. GARAGE WALL: PROPOSED FINISH IS PAINTED RENDER
2. GARAGE ROOF: RED CLAY TILES ARE PROPOSED
3. GARAGE DOOR: SECTIONAL UP-AND-OVER DOUBLE DOOR WITH WOOD GRAIN FINISH IS PROPOSED.
4. EXTERNAL HOUSE WALLS: PROPOSED FINISH IS ACRYLIC COATING PAINTED WHITE
5. WALL PANELS BETWEEN 1ST FLOOR WINDOWS ON GABLE END ELEVATIONS ARE PROPOSED TO BE PAINTED GREY
6. PANELS BETWEEN OTHER WINDOWS AND TO SIDE OF MAIN ENTRANCE ARE PROPOSED TO HAVE A WOODEN TONGUE AND GROOVE FINISH
7. WINDOWS TO HAVE PVC FRAMES WITH TRIPLE-GLAZED CLEAR PANES

REVISION HISTORY

1	MINOR ALTERATIONS FEB '26
2	MINOR ALTERATIONS MAR '26
3	SUBMISSION AT 1:200 MAR '26
4	RE-DRAWN AT 1:100 APR '26
5	GARAGE POSITION ADJUSTED ROOF DRAINAGE DETAILS CLARIFIED APR '26

0 1 2 3 4 5 6 M
SCALE BAR

LOCATION	STEEPLE ASHTON
PROJECT	DEVELOPMENT PLOT ARRESHORT LANE
TITLE	ELEVATIONS
SCALE	1:100 AT A2
DATE	APRIL 2026
DWG NO.	BPAL005
REVISION	5