


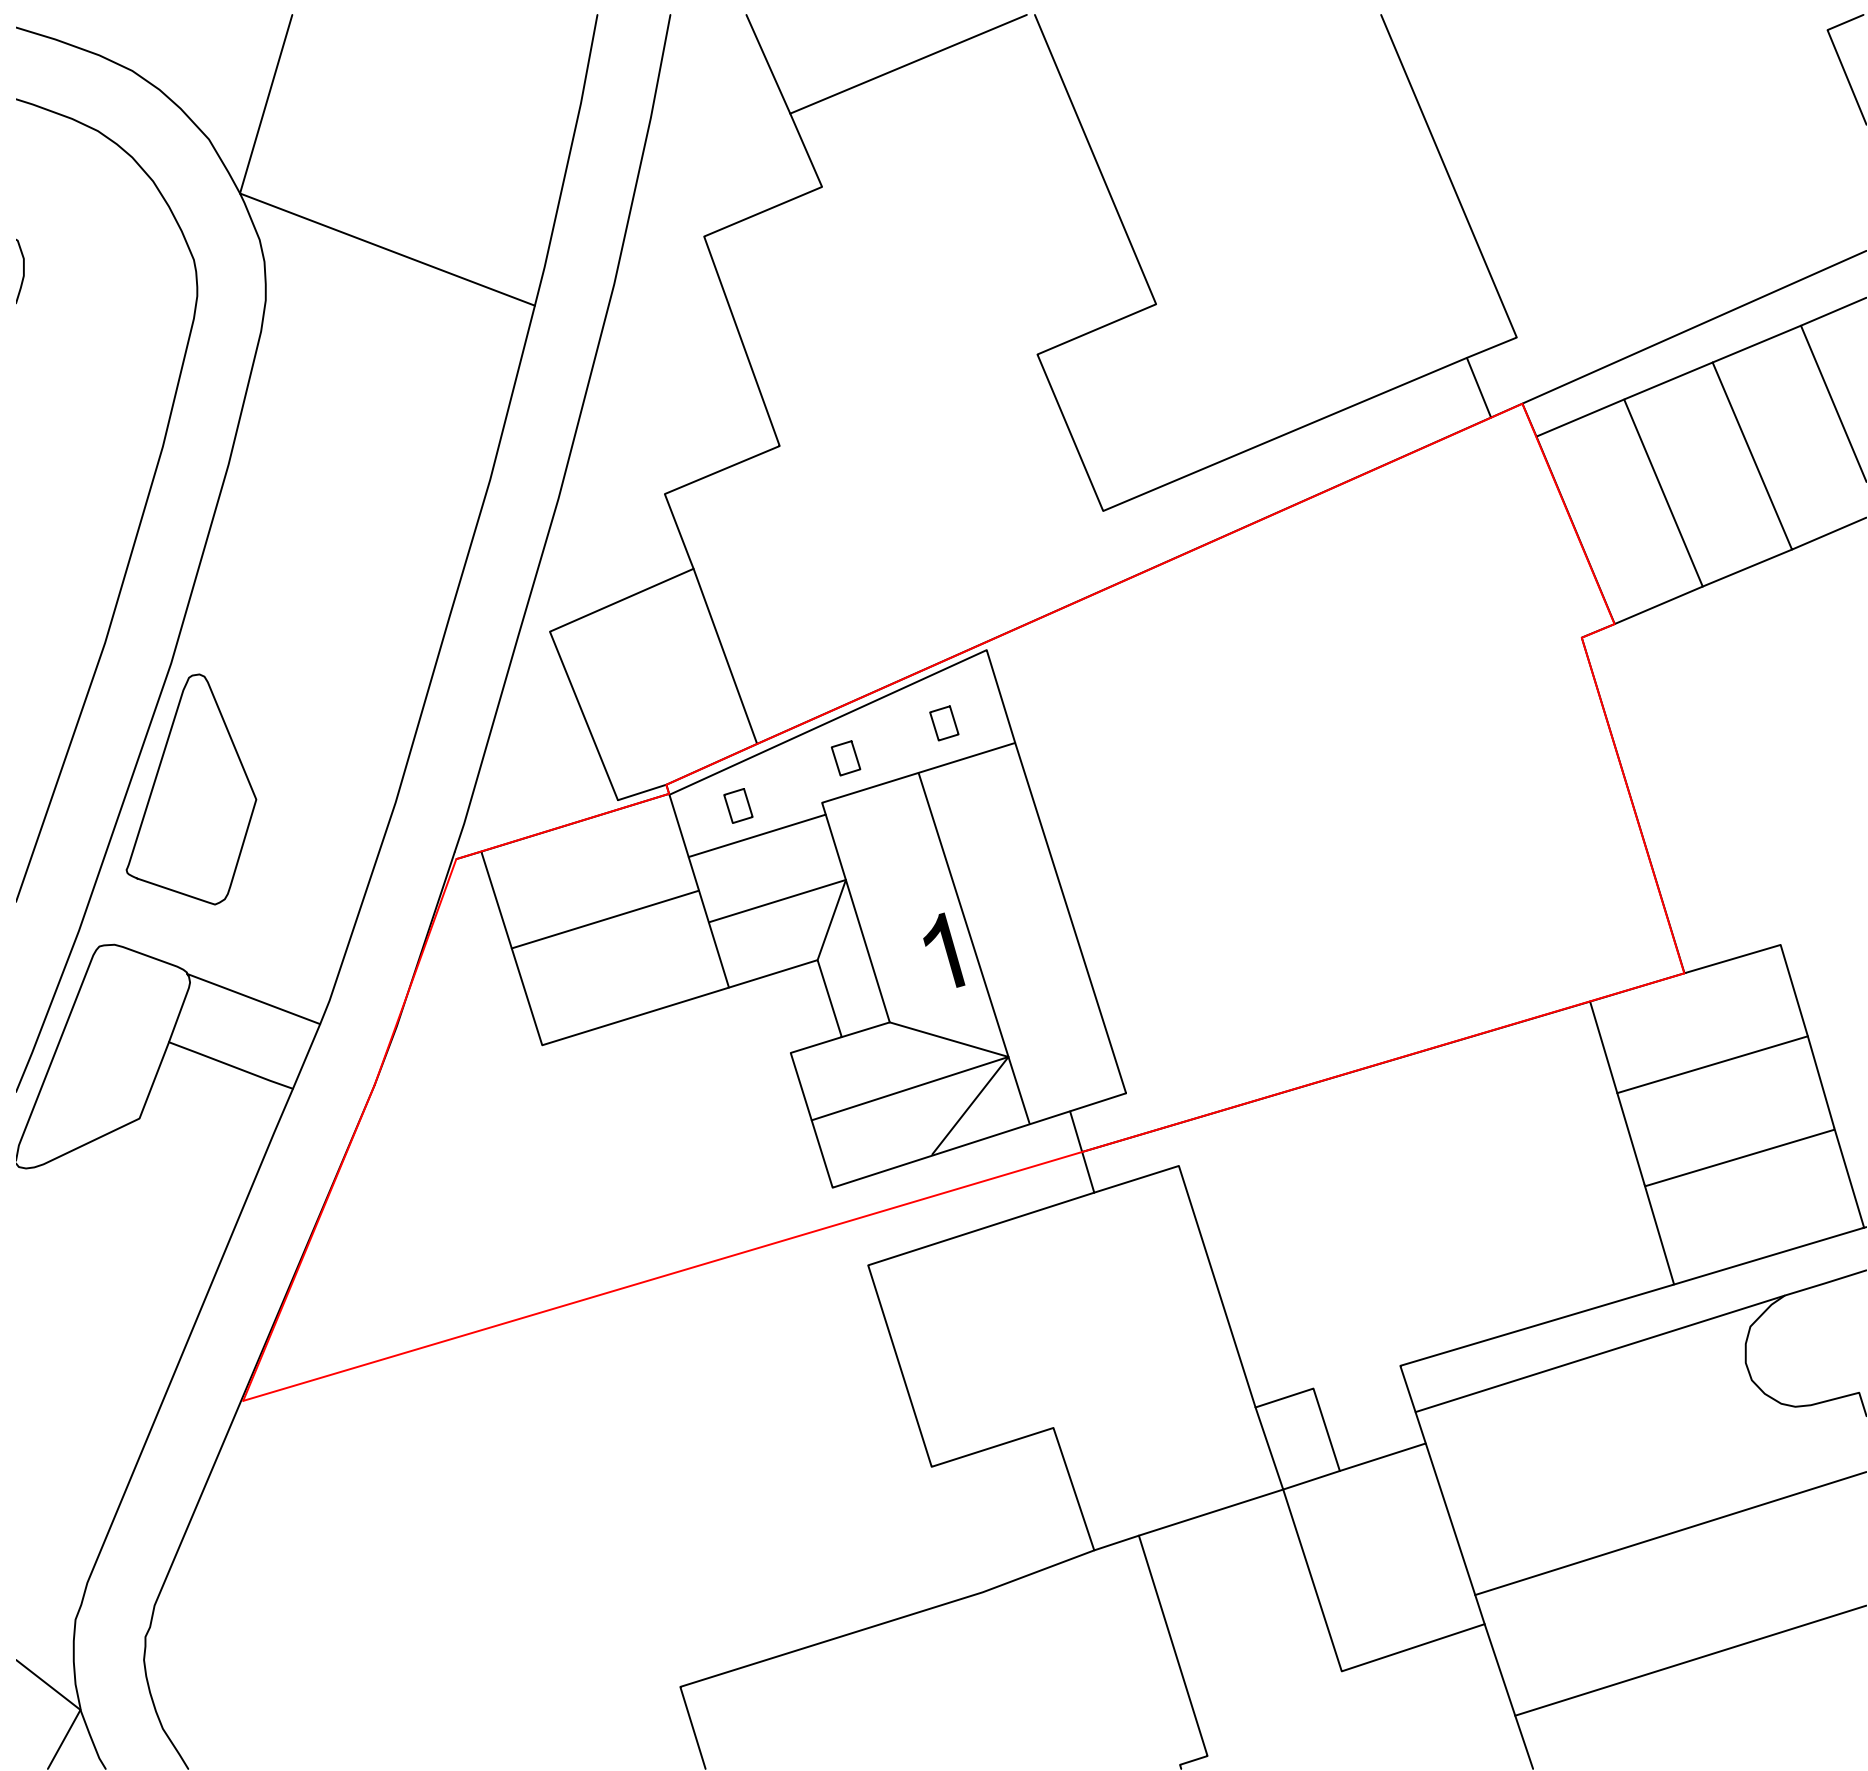

Note:

This plan is based on an ordinance survey tile. The only measurements taken on site were of the side garden and any area directly relating to the proposed extension.

WHILST EVERY EFFORT HAS BEEN TAKEN TO ENSURE THE ACCURACY OF THESE PLAN MEASUREMENTS FOR CONSTRUCTION PURPOSES MUST BE CONFIRMED ON SITE.

EVANS PLANNING & DESIGN

Hilary Evans
BSc(Hons), DIP Town Planning, MRTPI
BA(Hons) Architectural Technology
planninganddesign@netevans.com

Project:
Single Storey Side Extension
1 Magister Road, Bowerhill, Melksham

Title:
Proposed Block Plan

Project No: 26001	Drawing No: 26001/03
-------------------	----------------------

Status: Planning	Date: 20/03/2026
------------------	------------------

Revision: A	Scale: 1:200
-------------	--------------

Scale Bar 1:200

