



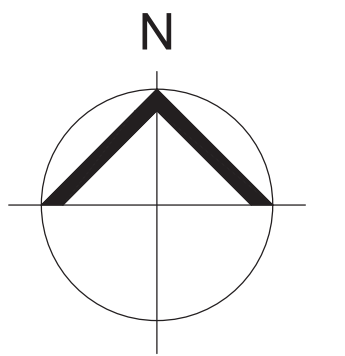


GRANGE FARM
Proposed Access Track
Drawing no. A1-001
April 2026

PLAN AS EXISTING
Scale 1:1250

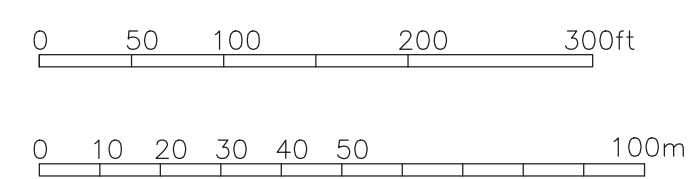



PROPOSED TRACK ROUTE
Scale 1:500

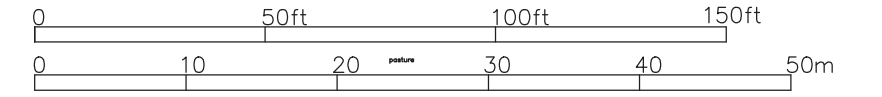

New 3.5m wide track to
utilise existing gap in
hedgerow

New 3.5m wide
track to utilise
existing gap in
hedgerow

PLAN AS PROPOSED
Scale 1:1250

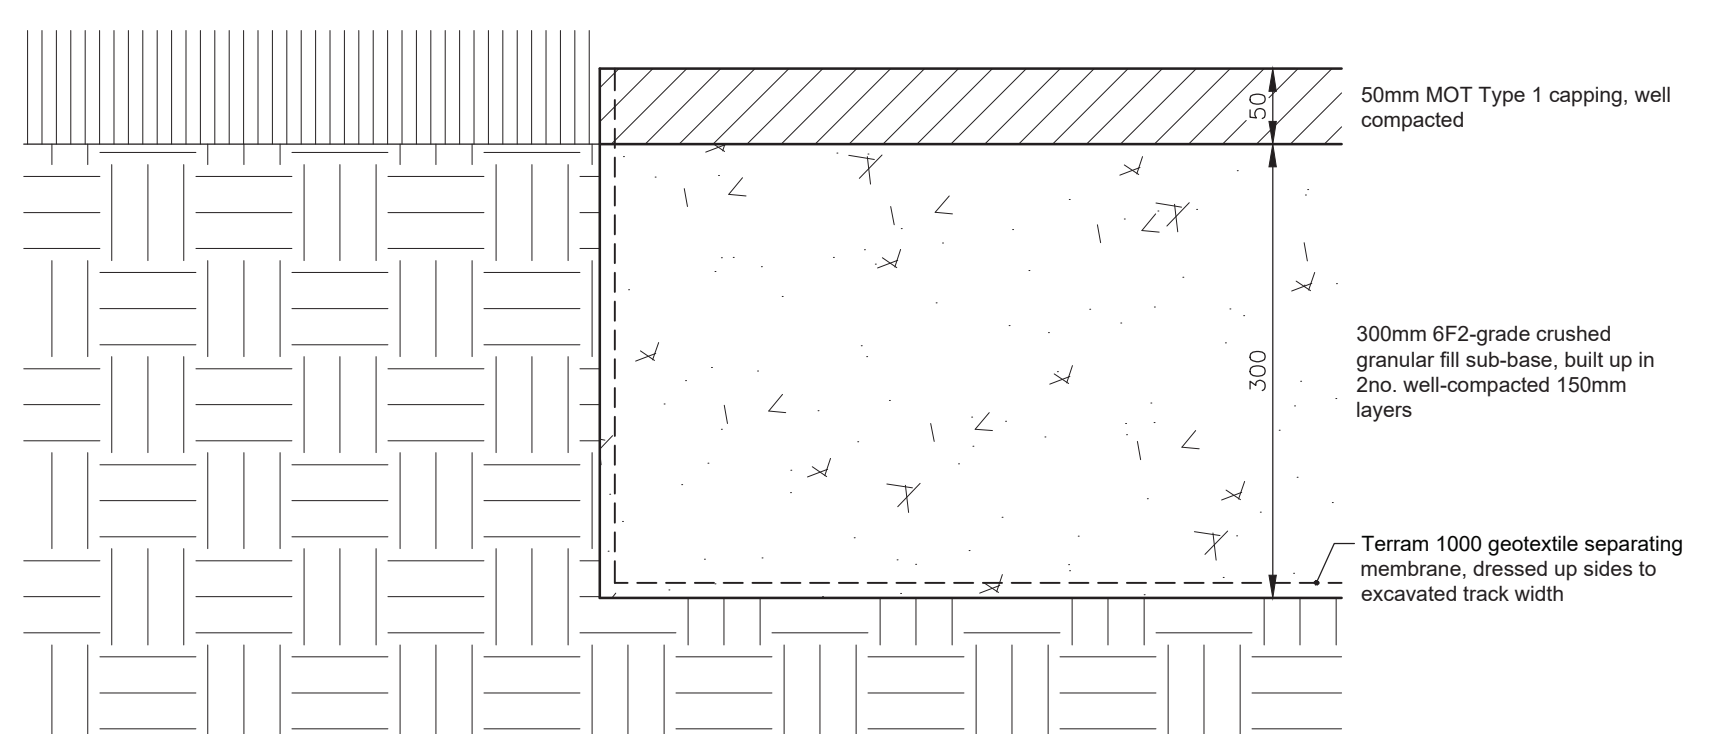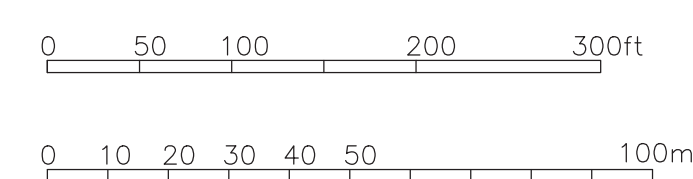

SECTION THROUGH TRACK BUILD-UP
Scale 1:5

