
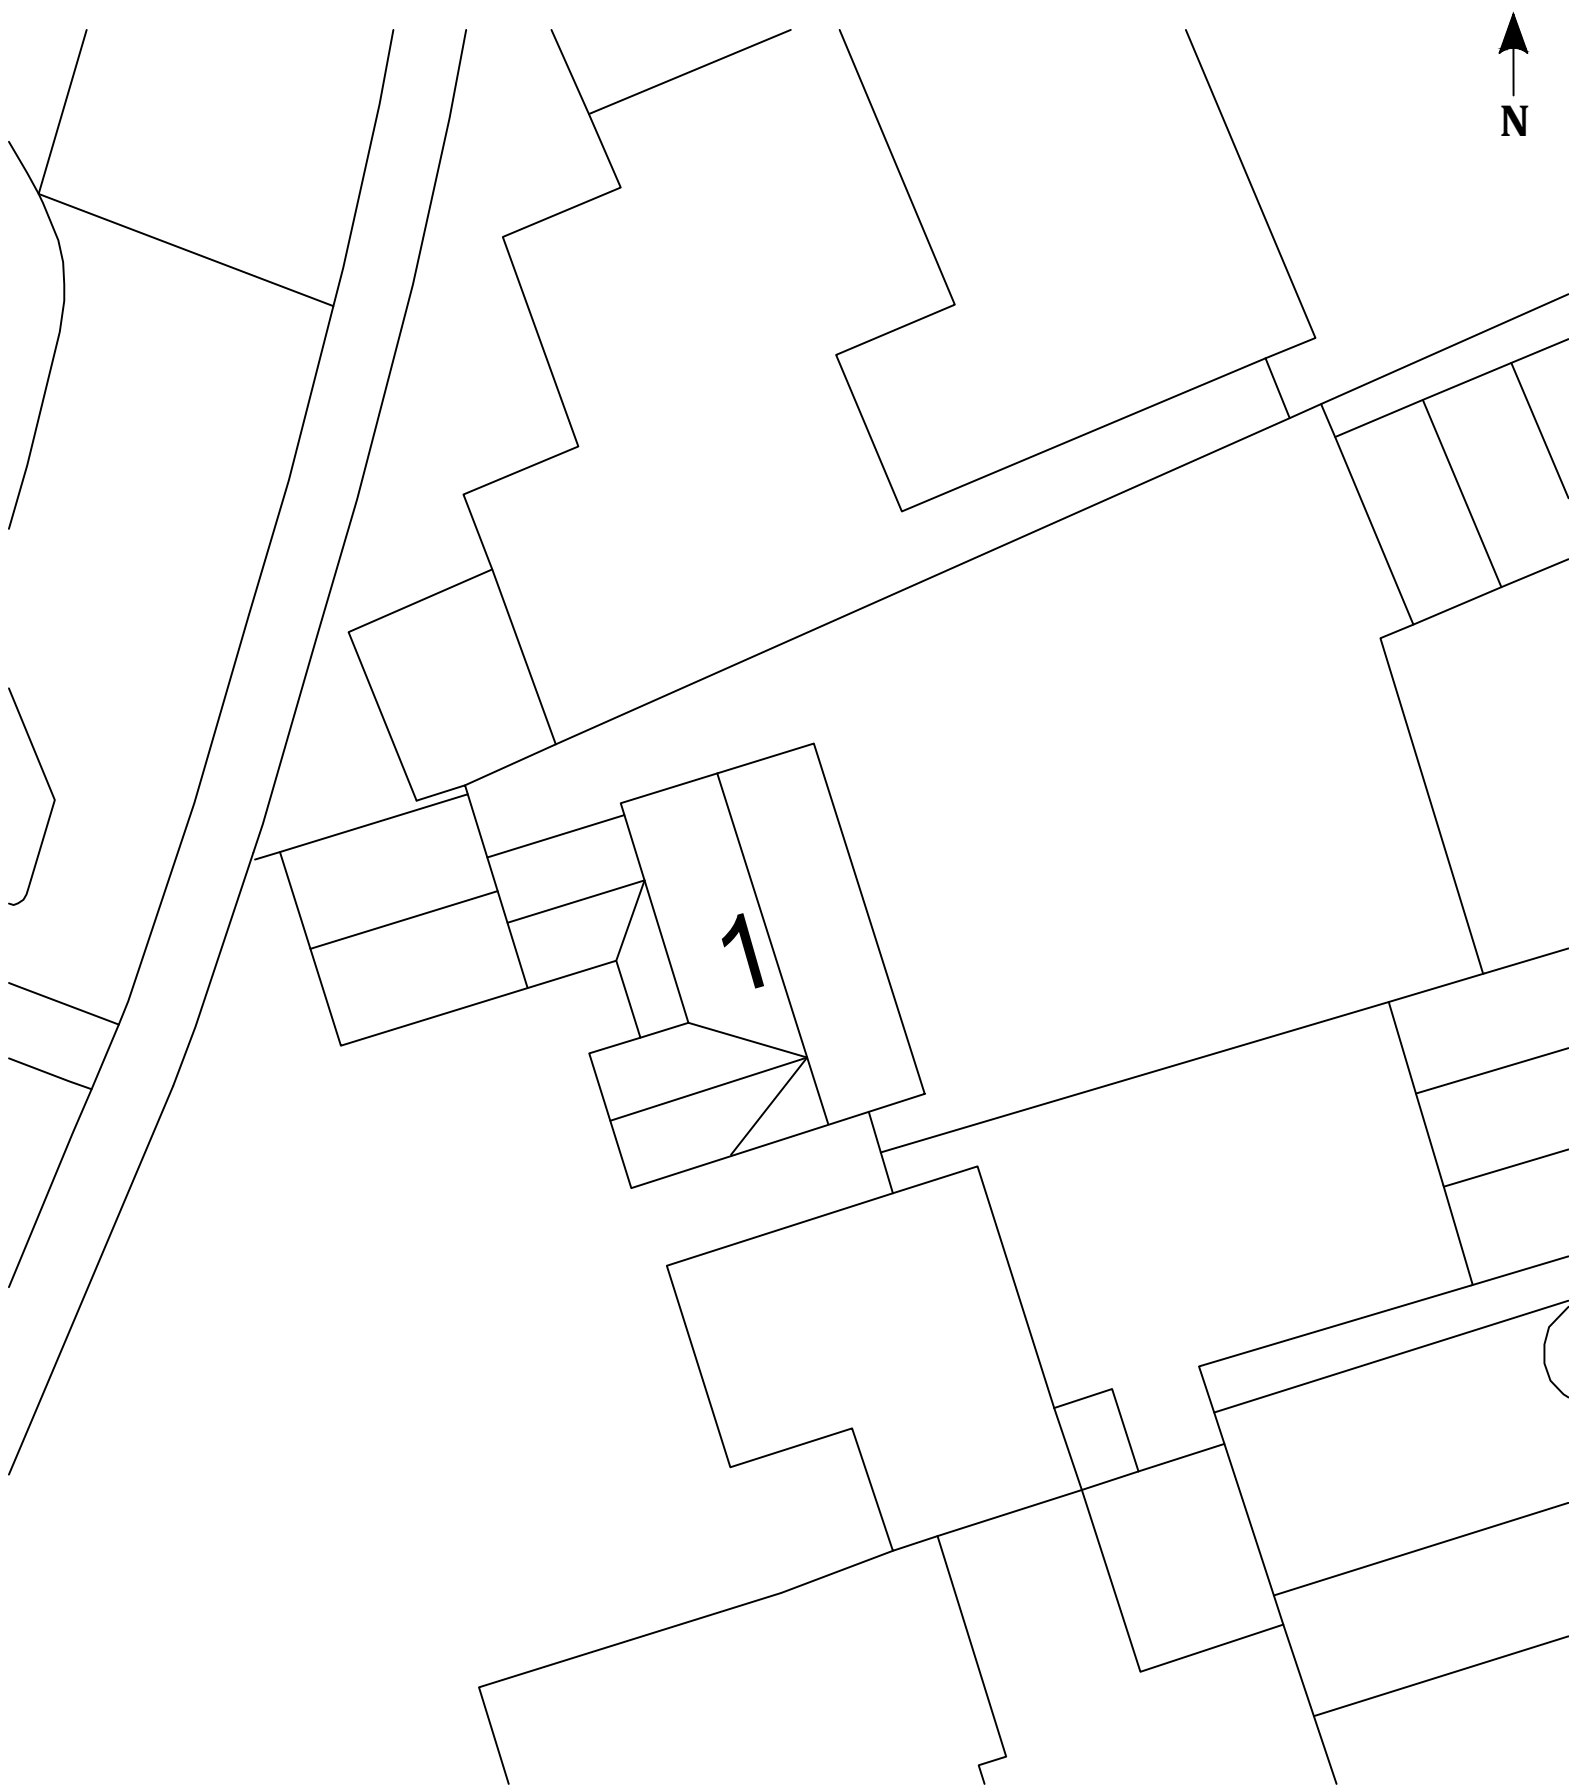


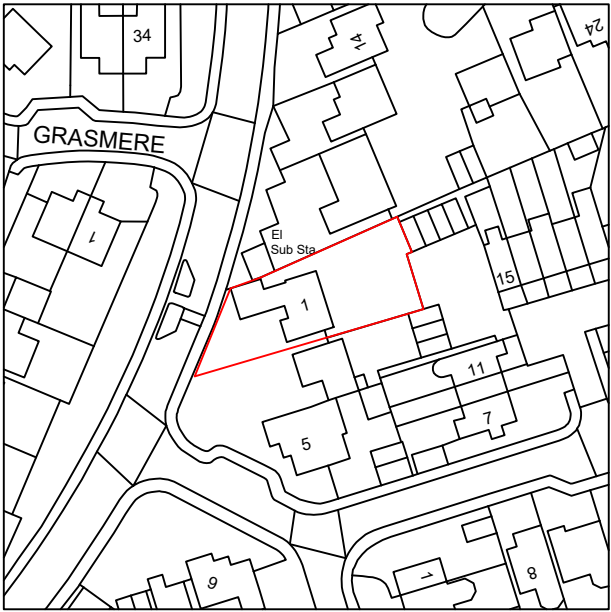

WHILST EVERY EFFORT HAS BEEN TAKEN TO ENSURE THE ACCURACY OF THESE PLAN MEASUREMENTS FOR CONSTRUCTION PURPOSES MUST BE CONFIRMED ON SITE.

EVANS PLANNING & DESIGN

Hilary Evans
BSc(Hons), DIP Town Planning, MRTPI
BA(Hons) Architectural Technology
planninganddesign@netevans.com

Project:
Single Storey Side Extension
1 Magister Road, Bowerhill, Melksham

Title:
Site Location and Existing Block Plan

Project No: 26001 Drawing No: 26001/01

Status: Planning Date: 20/03/2026

Revision: A Scale: 1:1250 and 1:200

Scale Bar 1:200

