

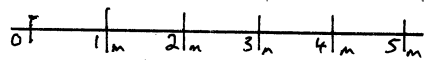


ROOF PLAN & ELEVATIONS


ADDRESS	MARLBOROUGH ST MARY'S NURSERY SN8 4BX
CLIENT	MARLBOROUGH ST MARY'S
DESCRIPTION	ROOF AND ELEVATIONS
DRWG No.	MSTM/AWT/05/SKETCH A
SCALE	1:100 @ A3
DATE	DECEMBER 2025
DRAWN	ANGUS W TAYLOR BSc (Hons) MSc FRICS C BUILD E FCABE MAPM
SIGNED	
CONTACT	angus@anguswtaylor.com  ANGUS W TAYLOR LTD - 12151827 RICS REGISTERED FIRM NO. 845138

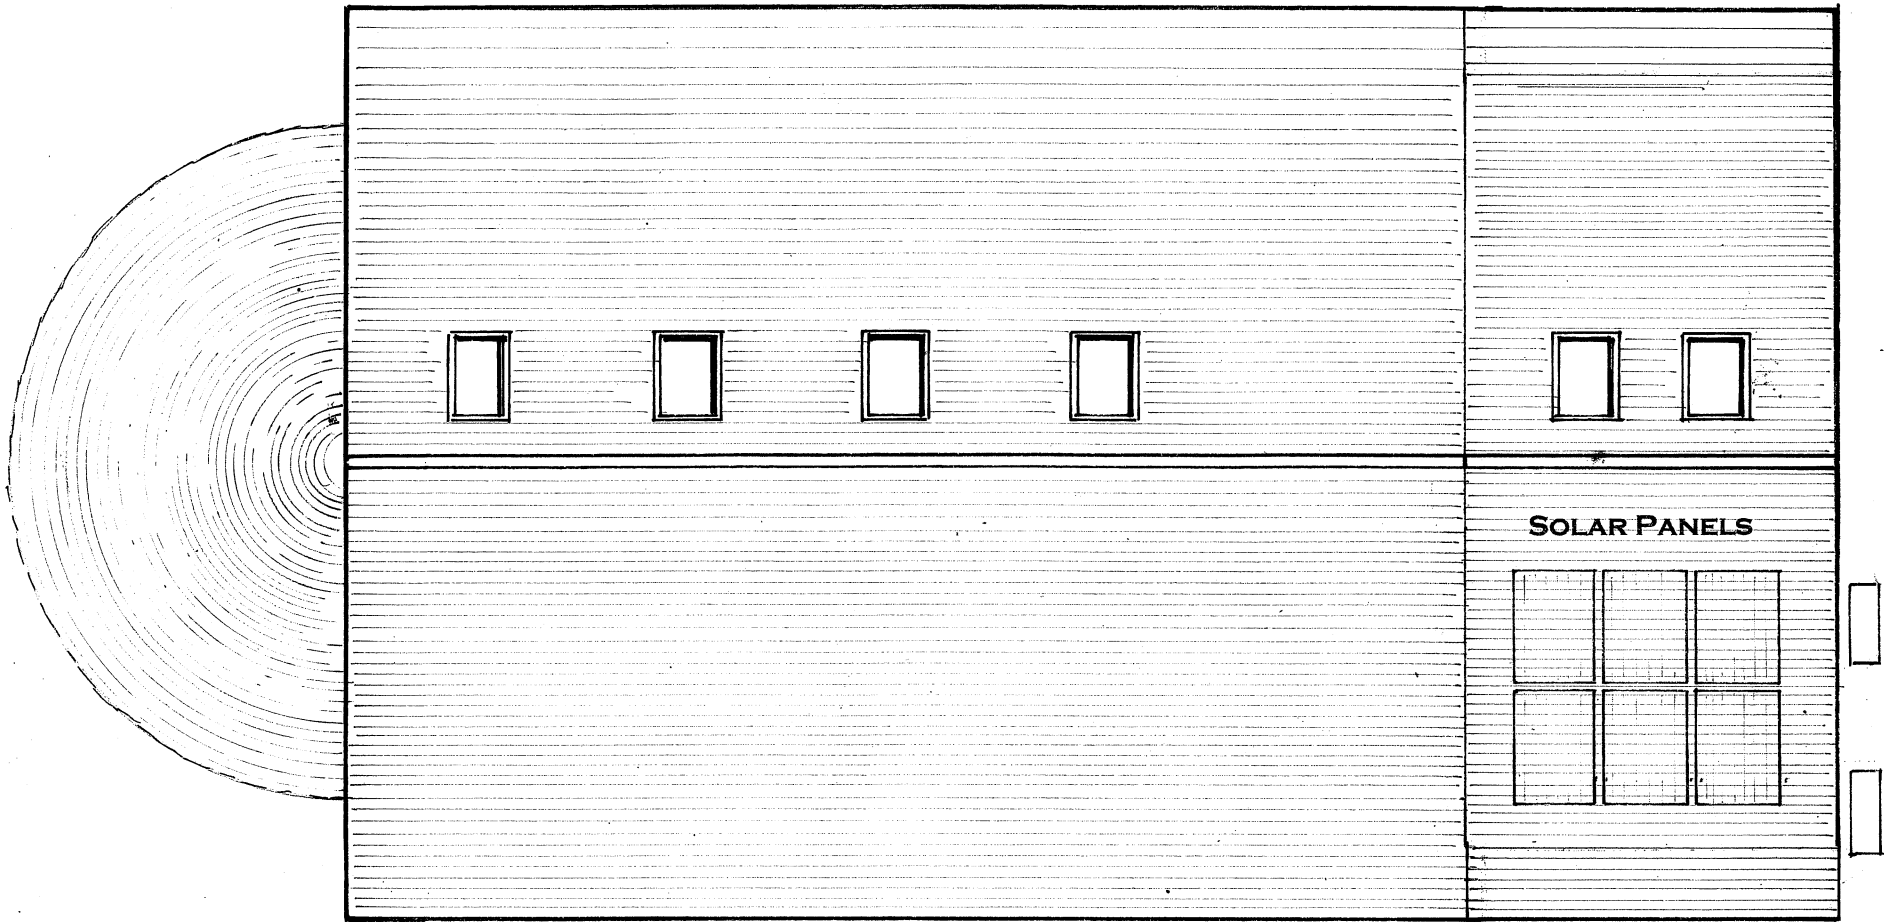

SOUTH ELEVATION

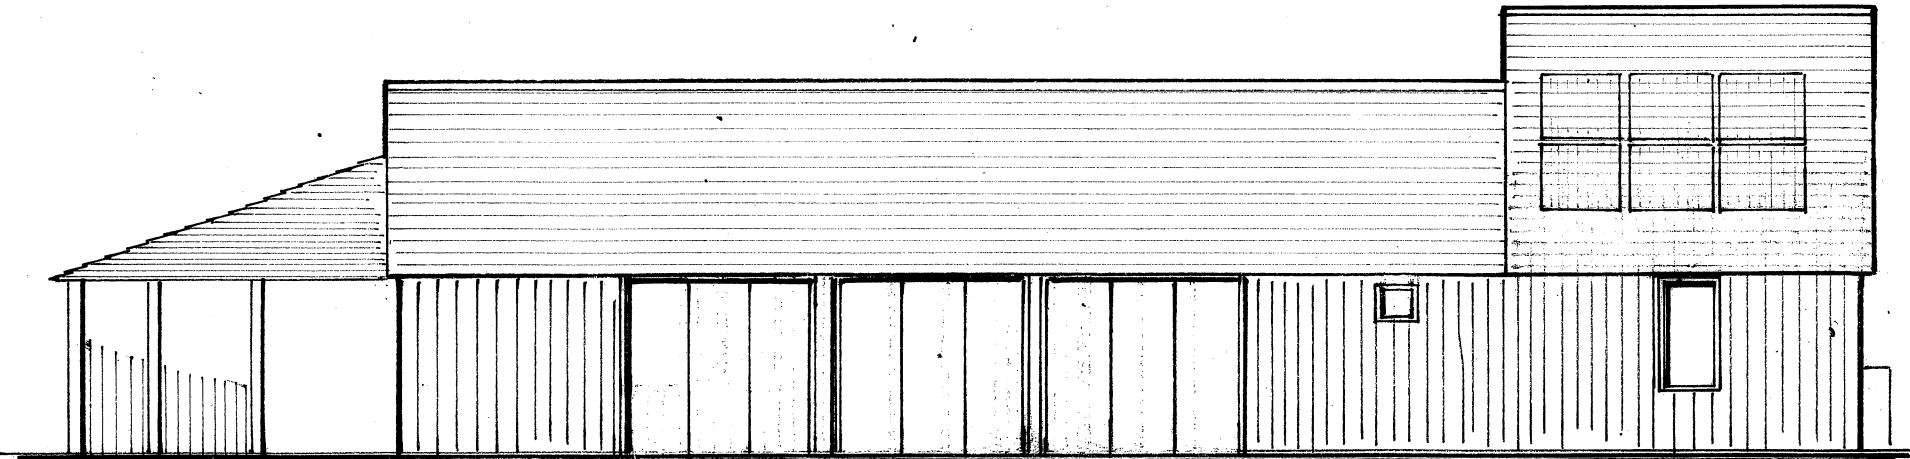

NORTH ELEVATION

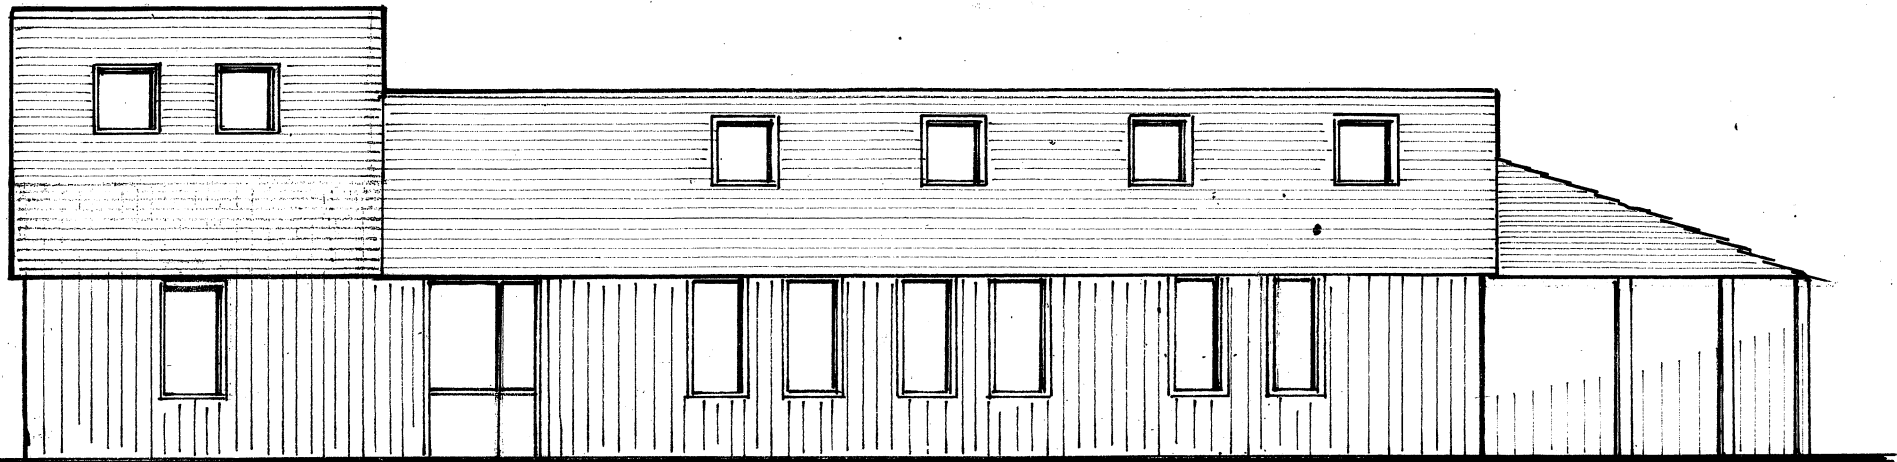

ENTRANCE