
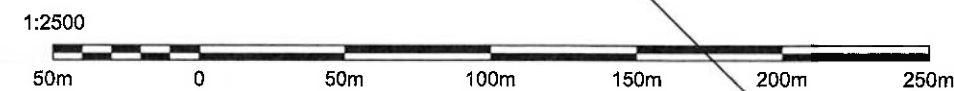


Survey Notes
Grid: OS
Levels: N/A

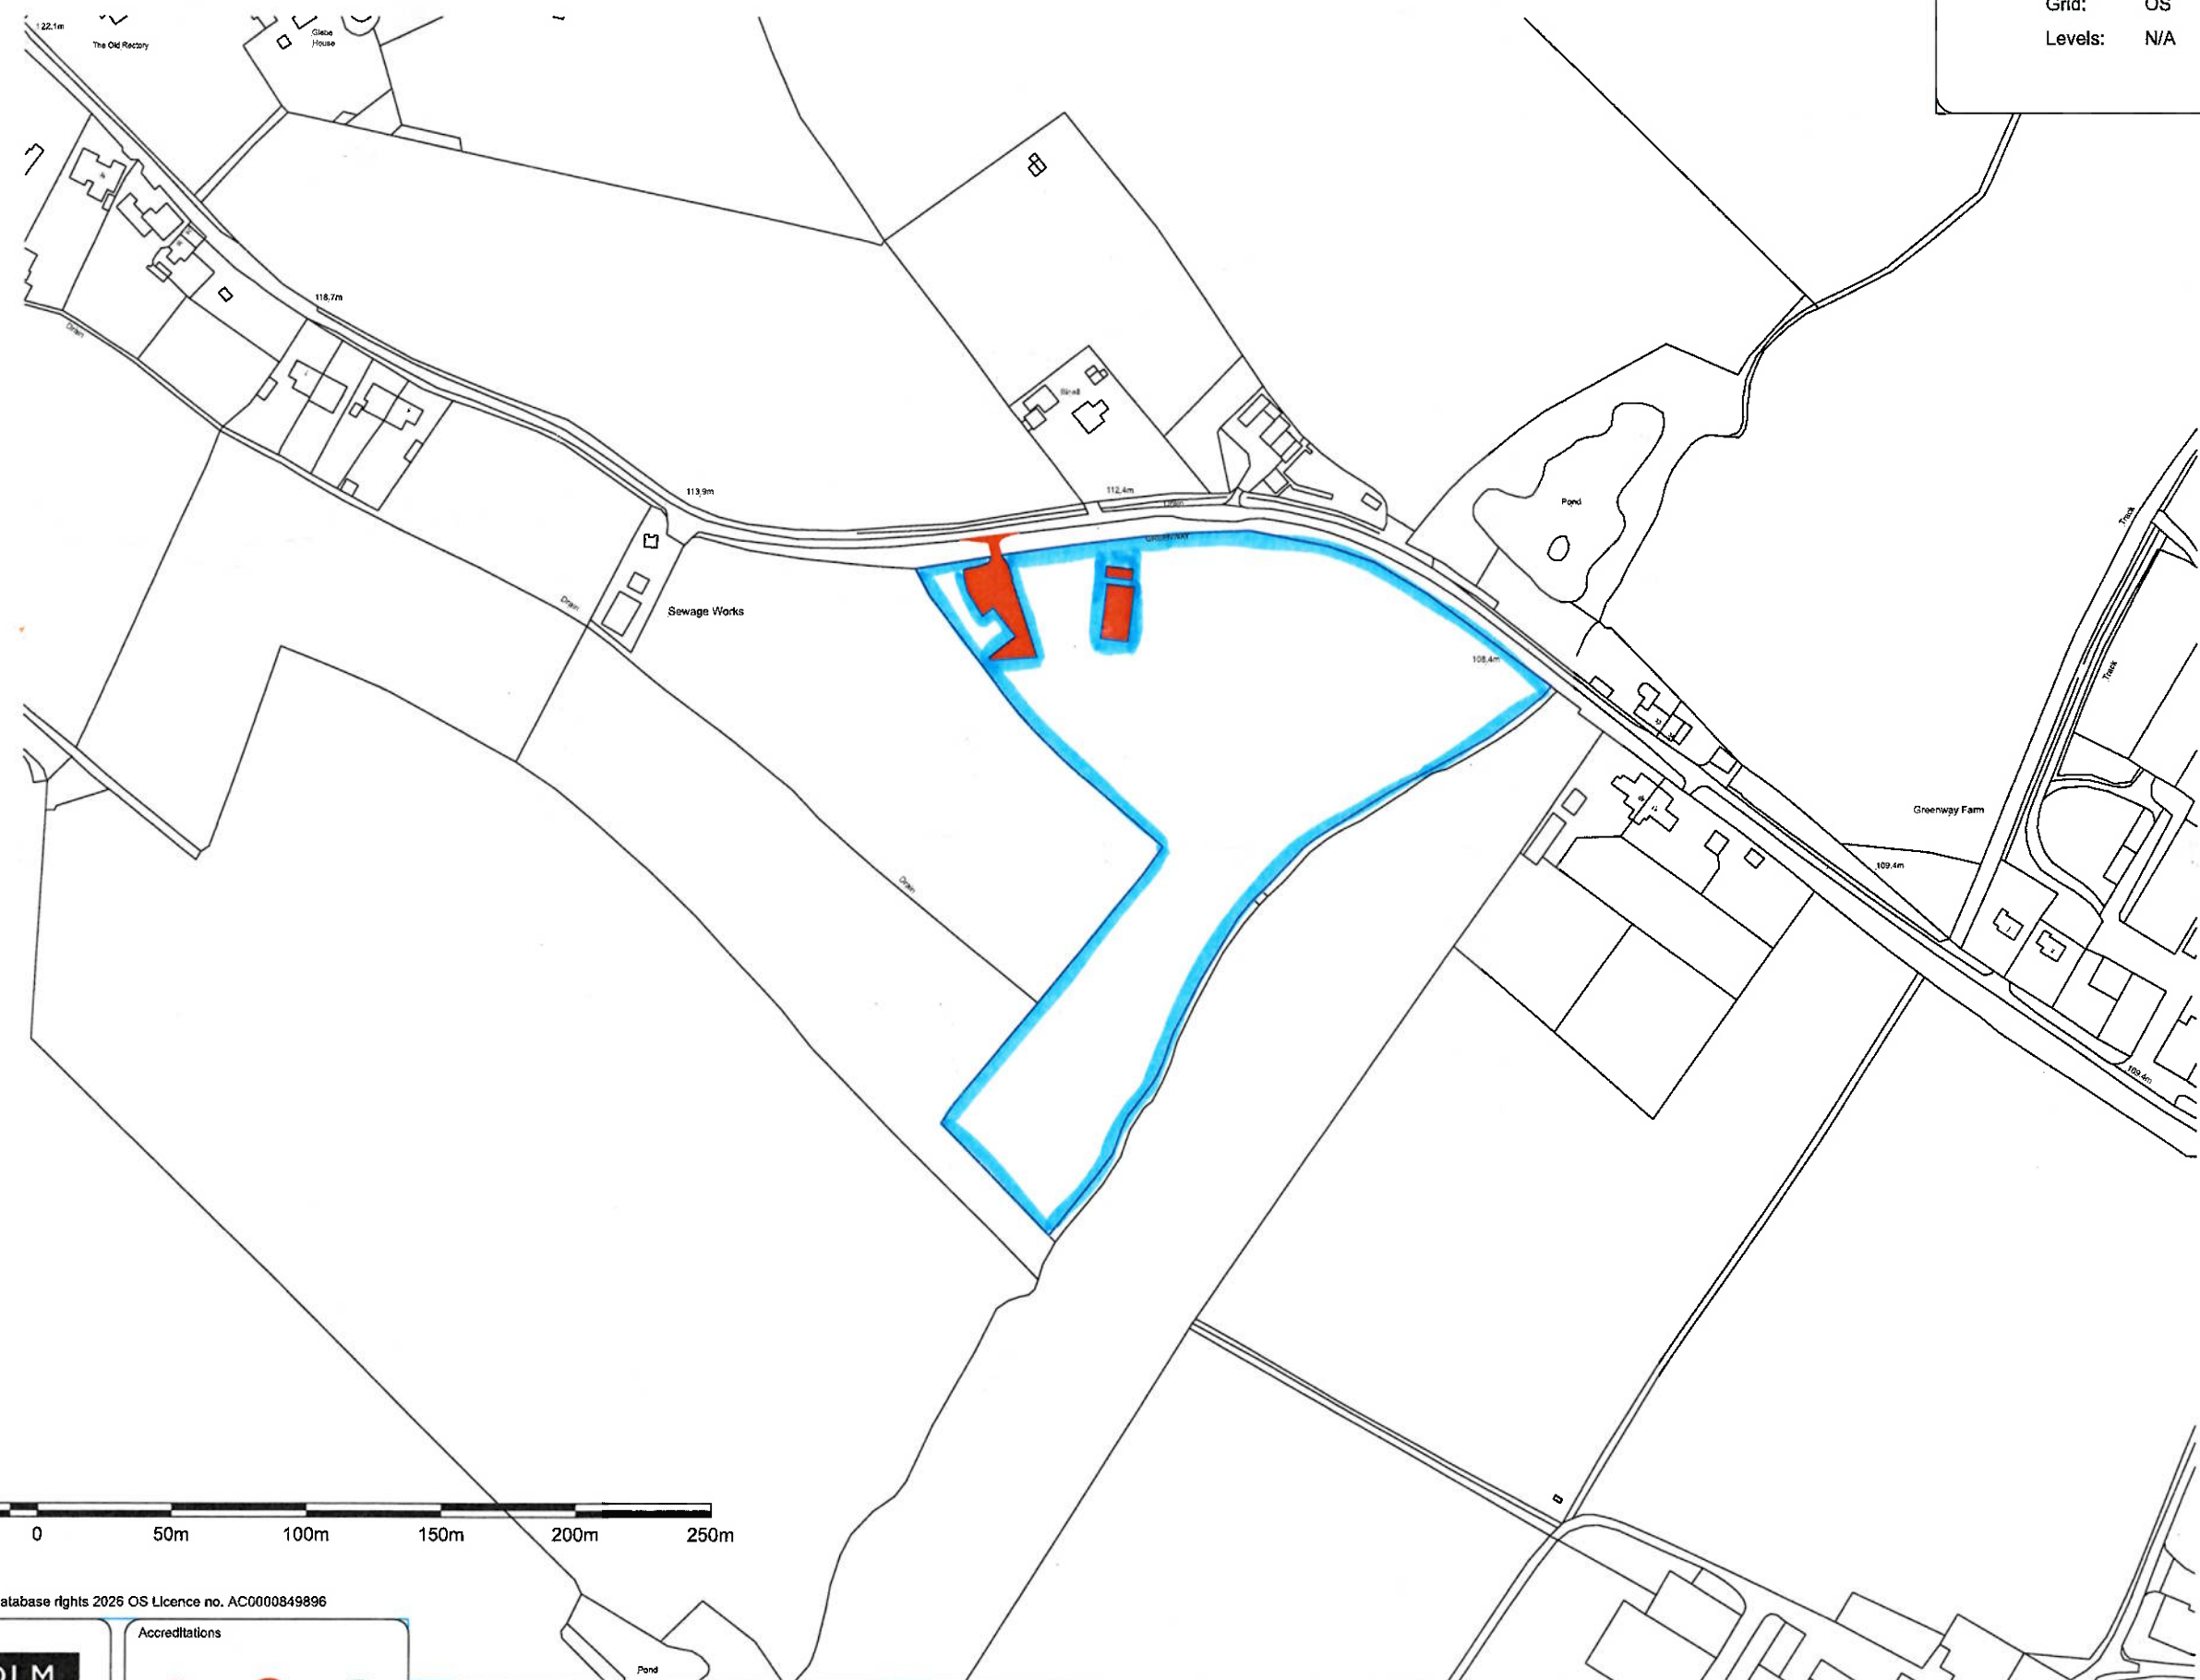

© Crown Copyright and database rights 2025 OS Licence no. AC0000849896

MALCOLM HUGHES
CHARTERED LAND SURVEYORS
Aintree House, Trident Business Park
Dafen Avenue, Risley, Warrington, WA3 6BX.
Tel: 0161 905 1285
www.malcolmhughes.co.uk
surveythis@mhls.co.uk

Accreditations

Client

Mr. B. Truswell
No. 2 New Bungalows
Bradenstoke
Chippenham
Wiltshire

Project

Land at
Haresbrook Farm
Greenway
Tockenham
Wiltshire
SN4 7PW

Title

Proposed Accessway,
Polytunnel, Vegetable Wash
and Storage Shed

LOCATION PLAN

Drawn By SG 09-04-26
Checked by BT 09-04-26

Survey Date n/a
Scale 1:2500 @ A3

Drawing No 60270-3
Revision