


5 Bishopstrow Road - Existing
and Proposed Block Plan

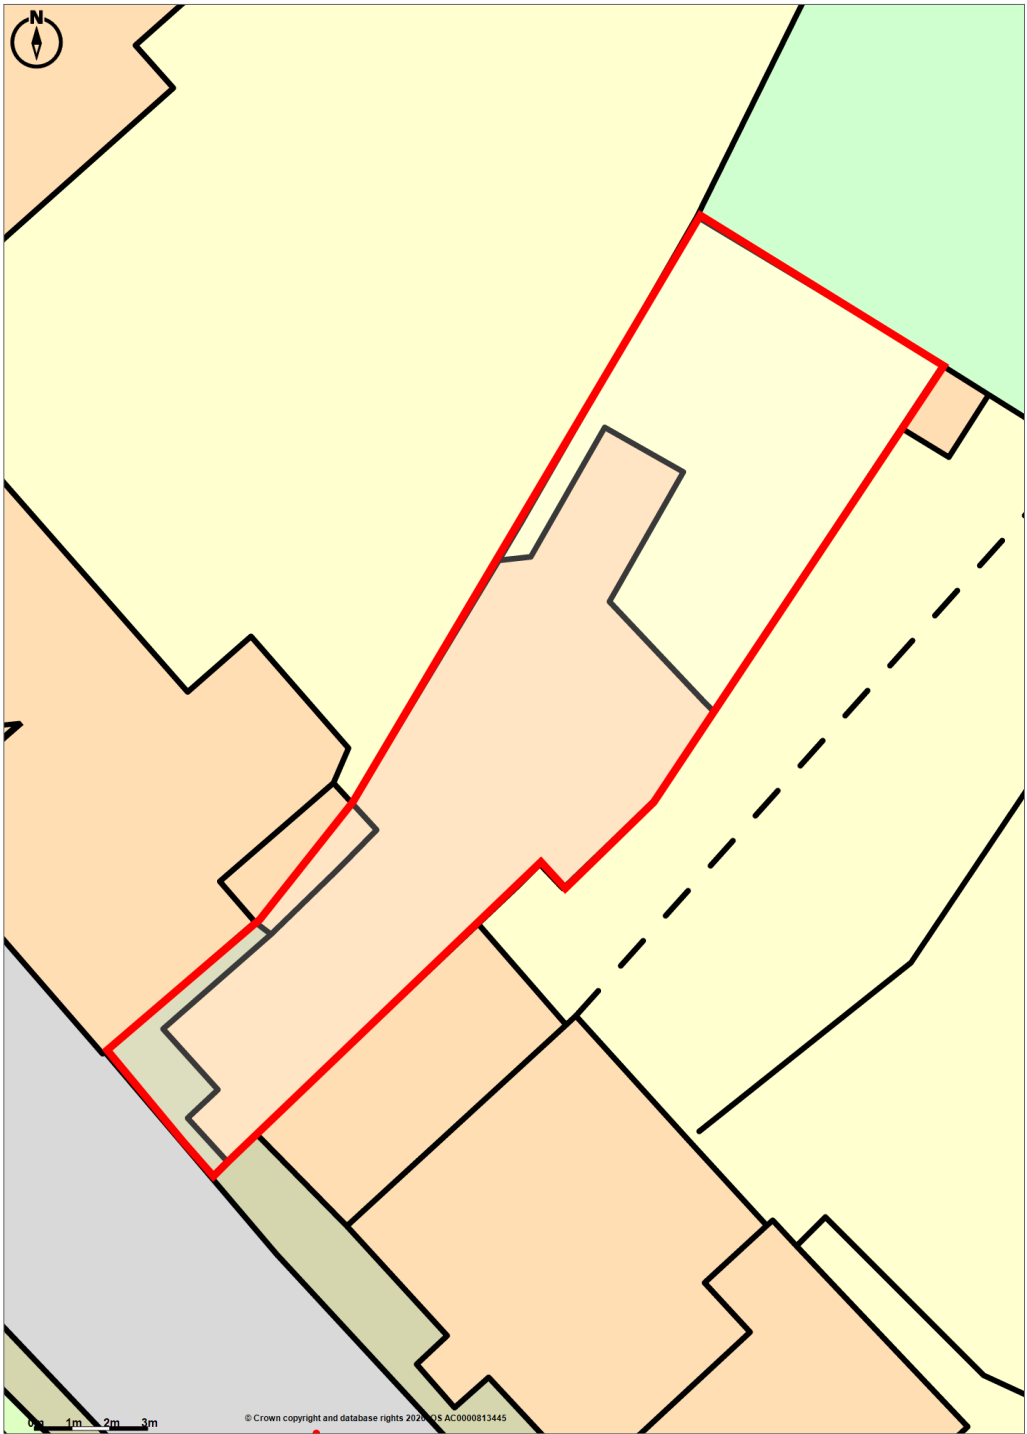

Promap
LANDMARK INFORMATION

© Crown Copyright and database rights 2026. OS AC0000813445
Plotted Scale - 1:200. Paper Size – A4