

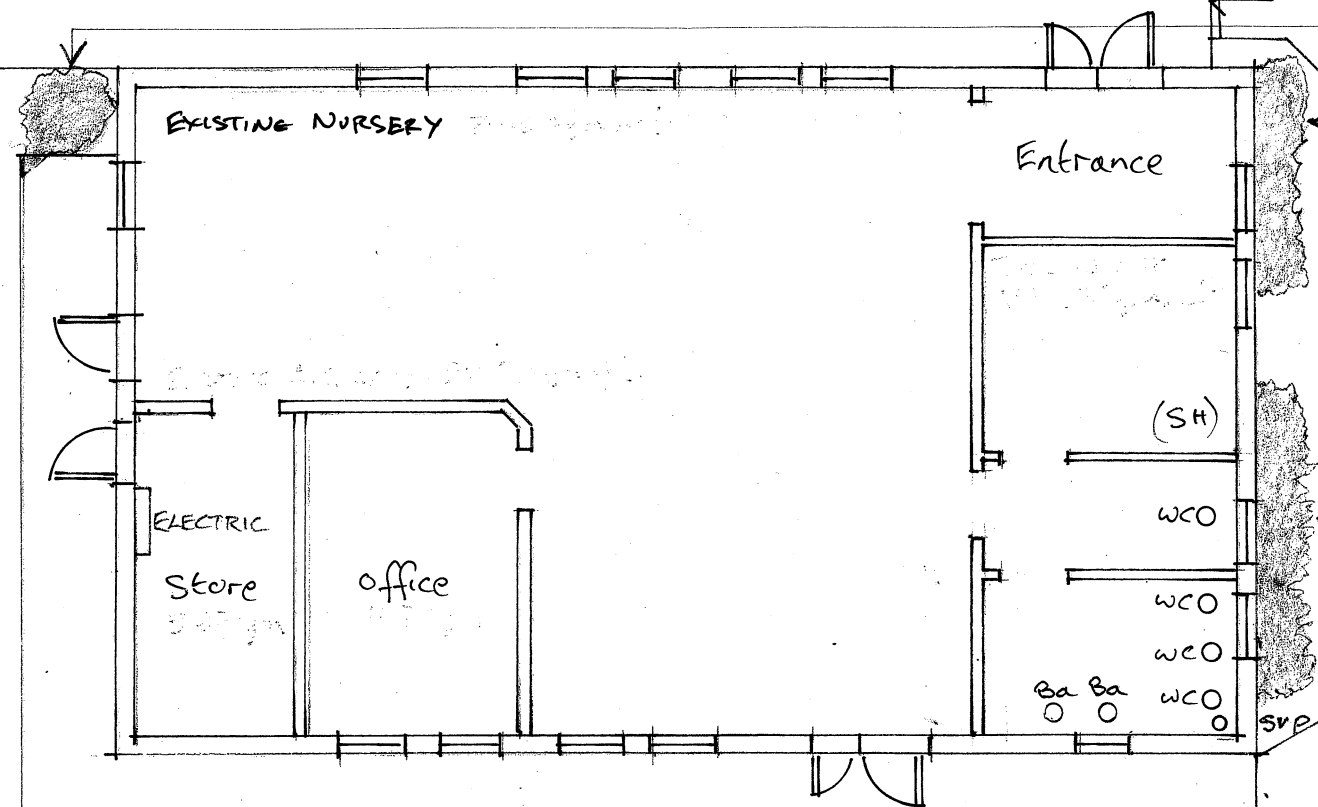
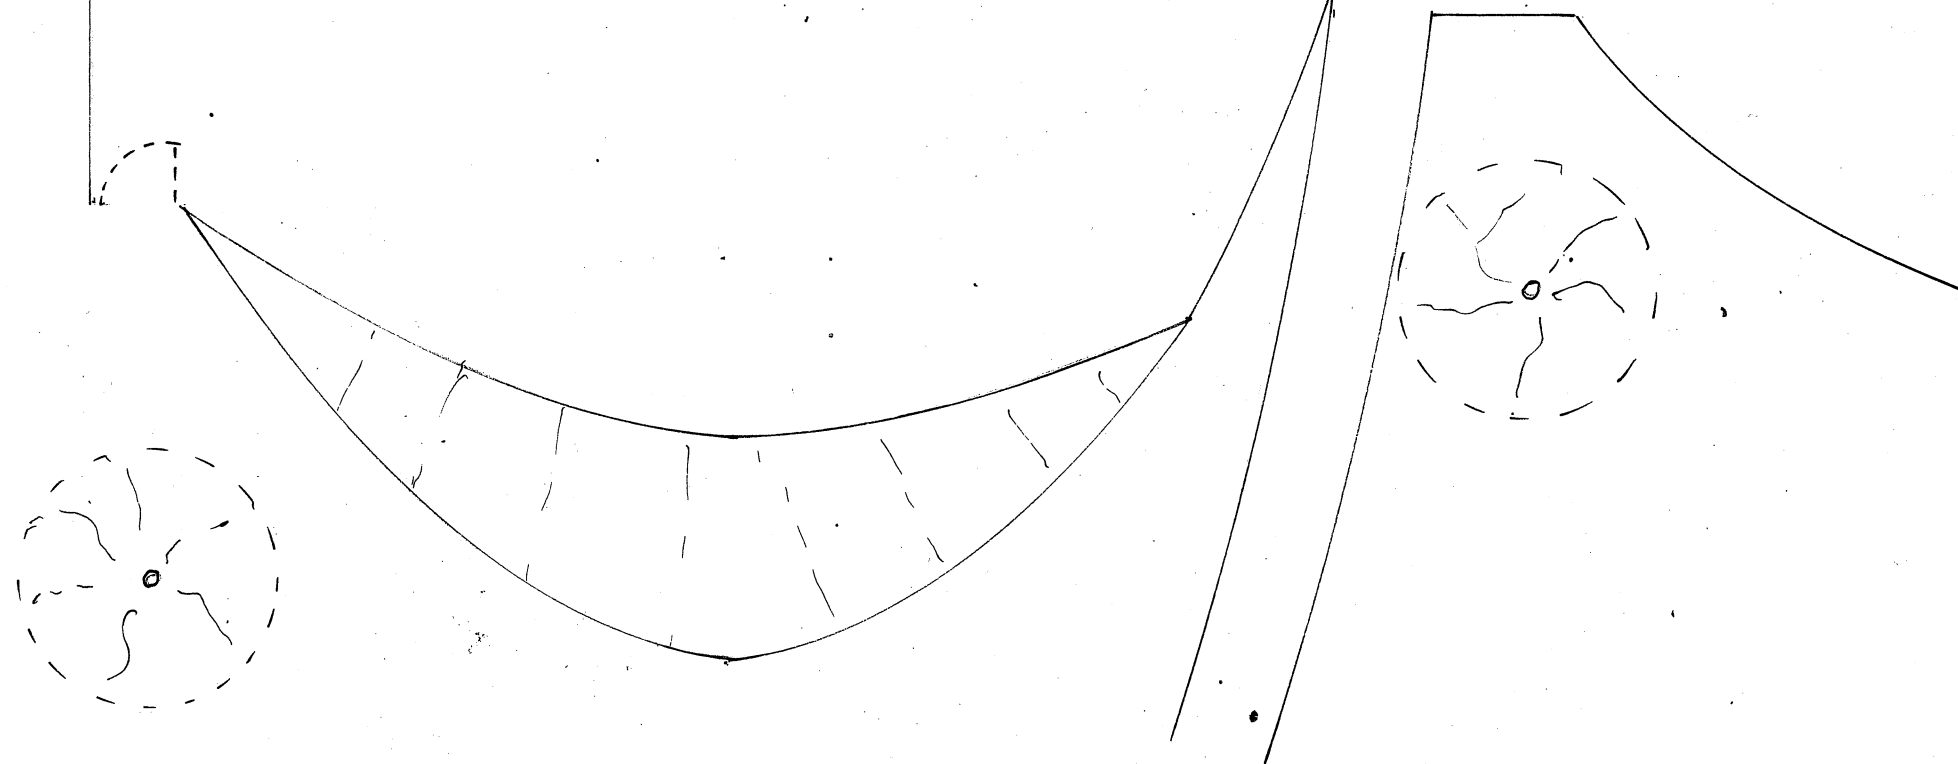


EXISTING PLAN

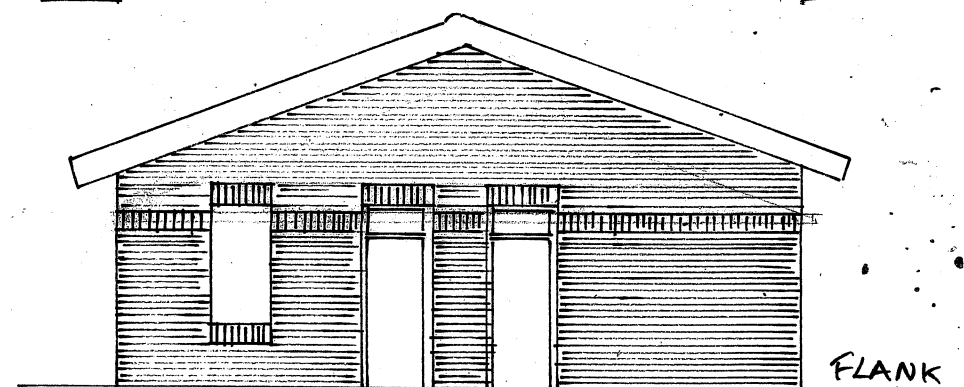

EXTG SHRUBS
TO BE REMOVED
7.92 SQM

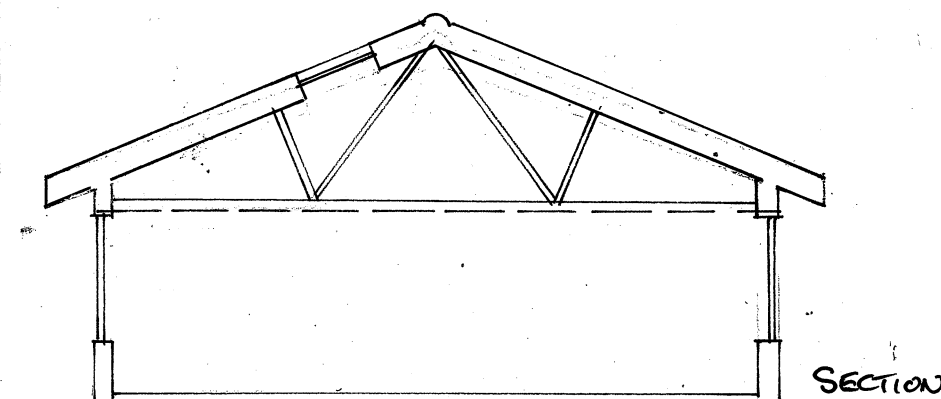

0 1m 2m 3m 4m 5m

ADDRESS	MARLBOROUGH ST MARY'S NURSERY SN8 4BX
CLIENT	MARLBOROUGH ST MARY'S
DESCRIPTION	EXISTING NURSERY
DRWG No.	MSTM/AWT/02/SKETCH A
SCALE	1:100 @ A3
DATE	DECEMBER 2025
DRAWN	ANGUS W TAYLOR BSC (HONS) MSC FRICS C BUILD E FCABE MAPM
SIGNED	
CONTACT	angus@anguswtaylor.com ANGUS W TAYLOR LTD - 12151827 RICS REGISTERED FIRM NO. 845138