

793 Church Farm Barn

Planning

CLIENT


Mr & Mrs Upton

ADDRESS

Church Farm Barn

Lower Seagry

Wiltshire SN15 5EP

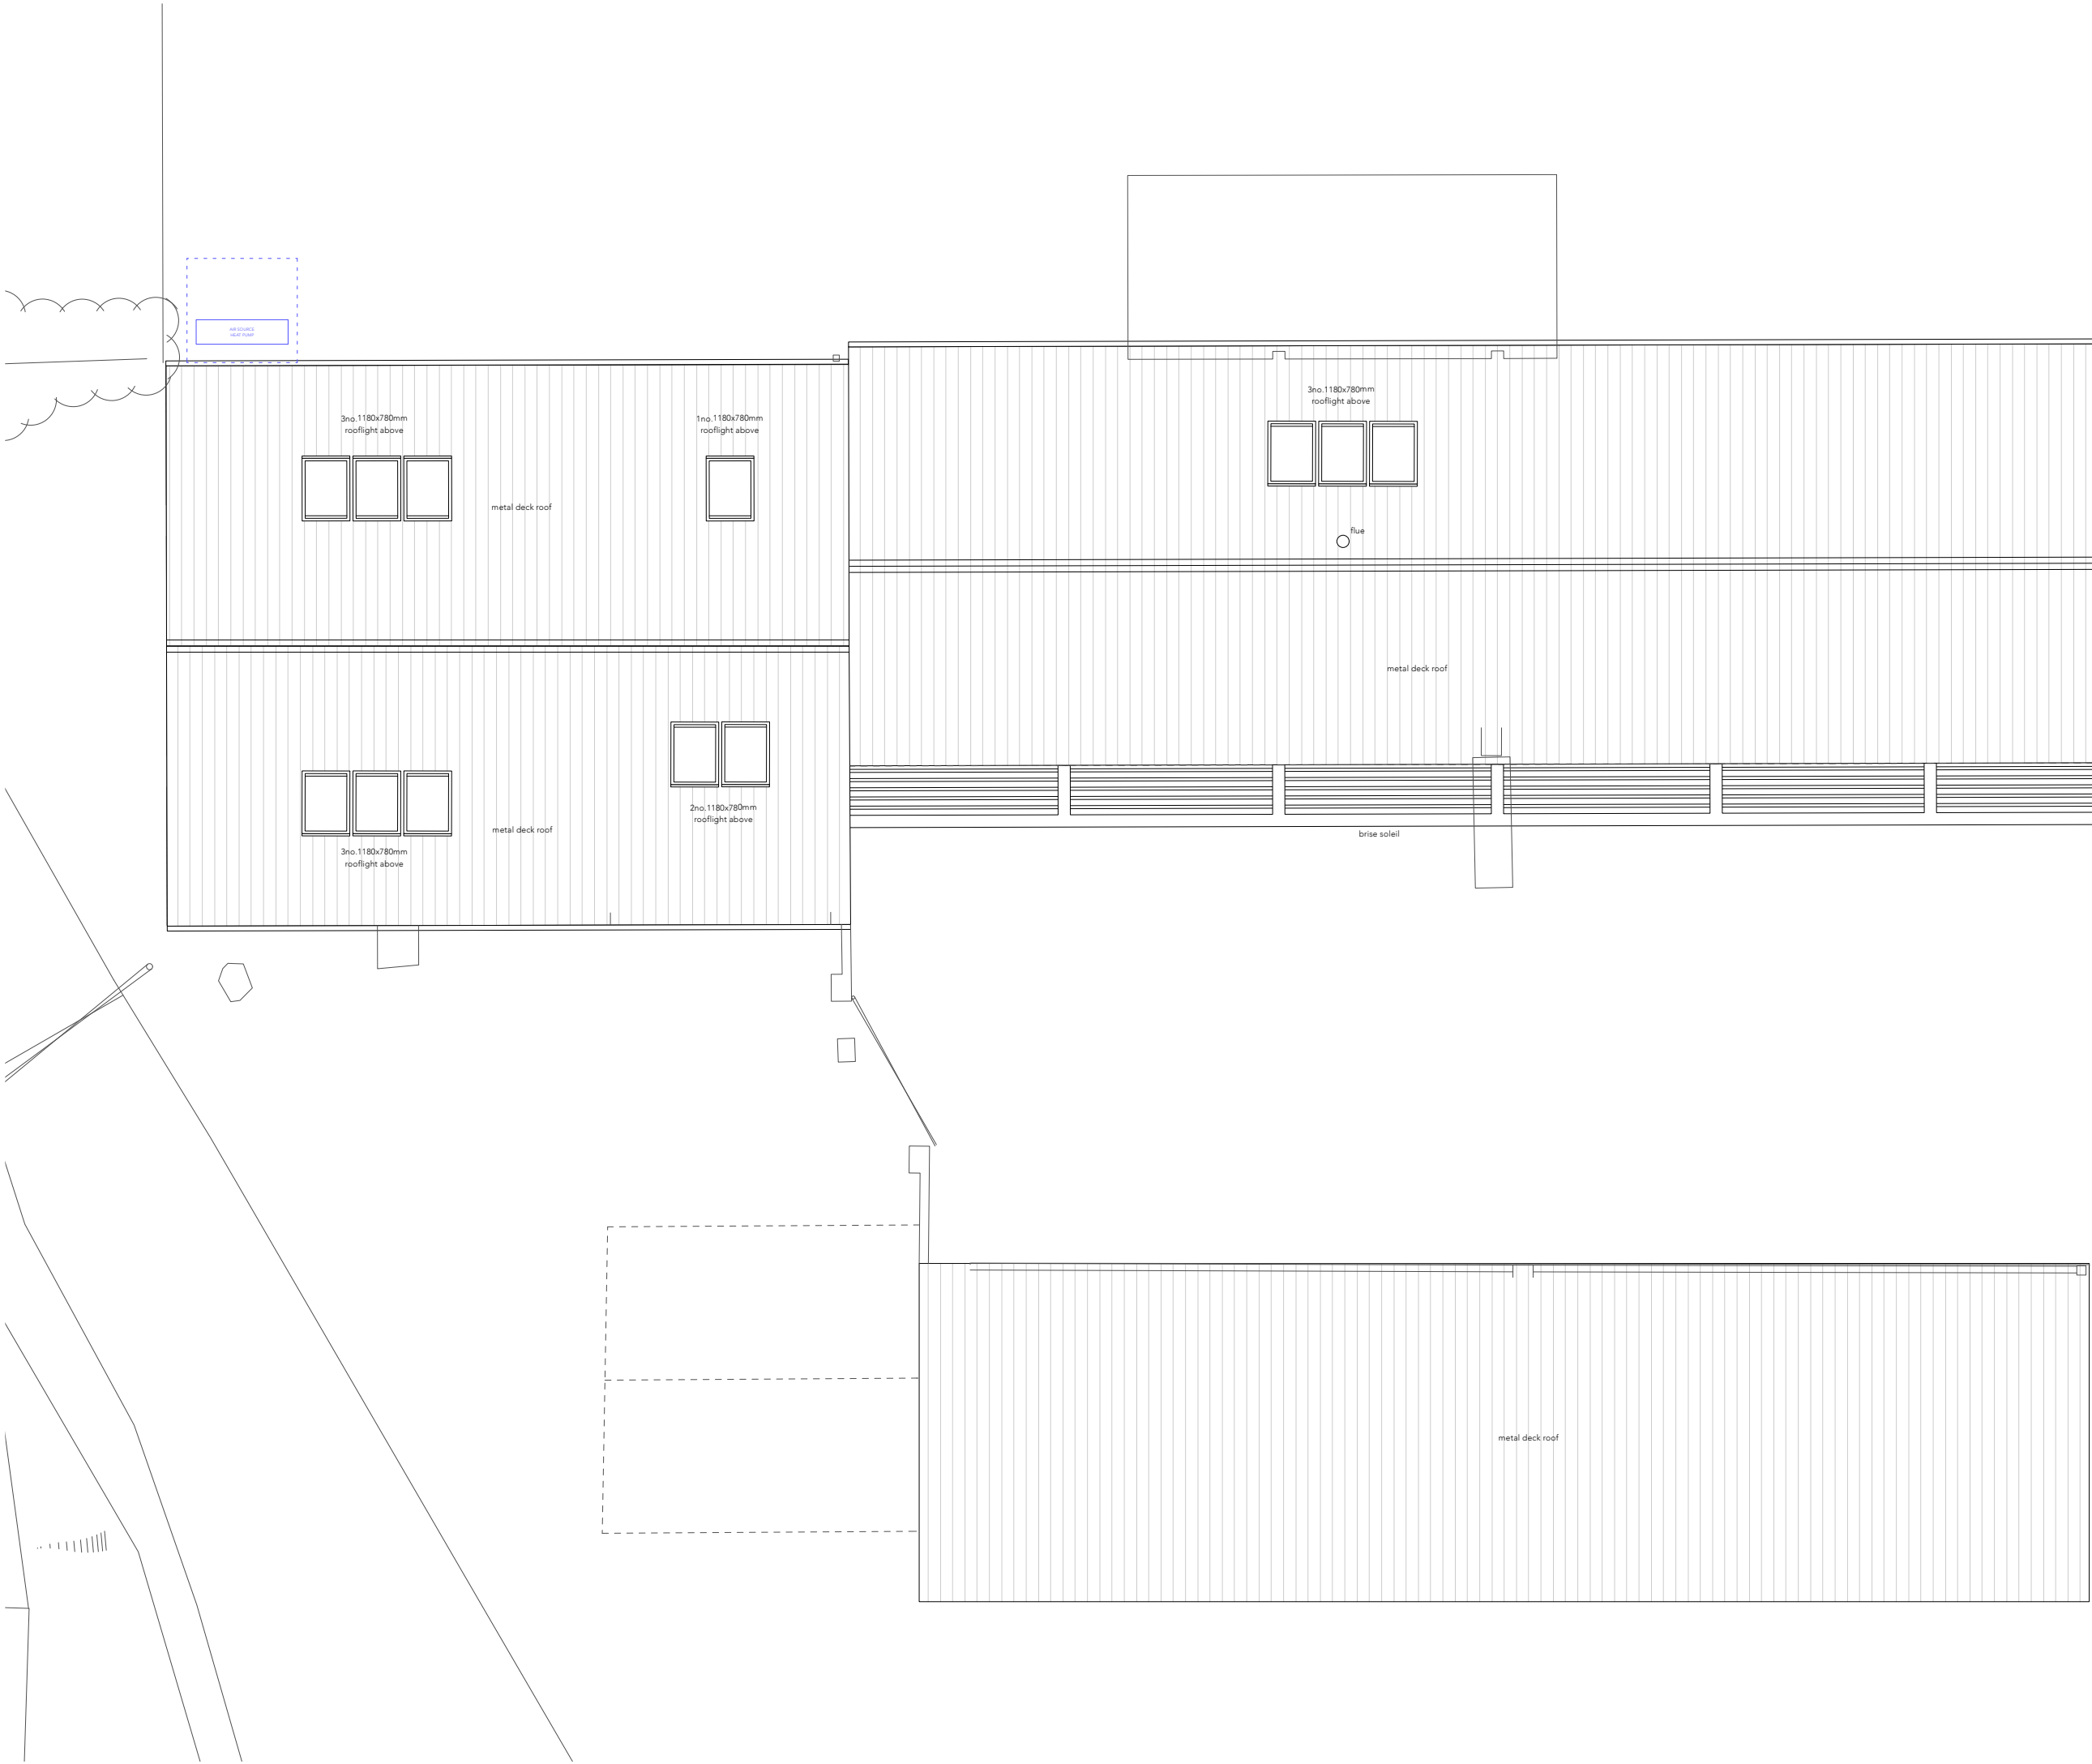

14/04/2026 Lower roof amended following case officer feedback

REV.	BY	DATE	NOTES
A		14/04/2026	Lower roof amended following case officer feedback

PR roof plan

PROJECT	STAGE	DRAWING	REV	DRAWN
793	3	22	A	IM
SCALE	SIZE	CREATION		
1:100	@ A3 L	FEB 2026		