
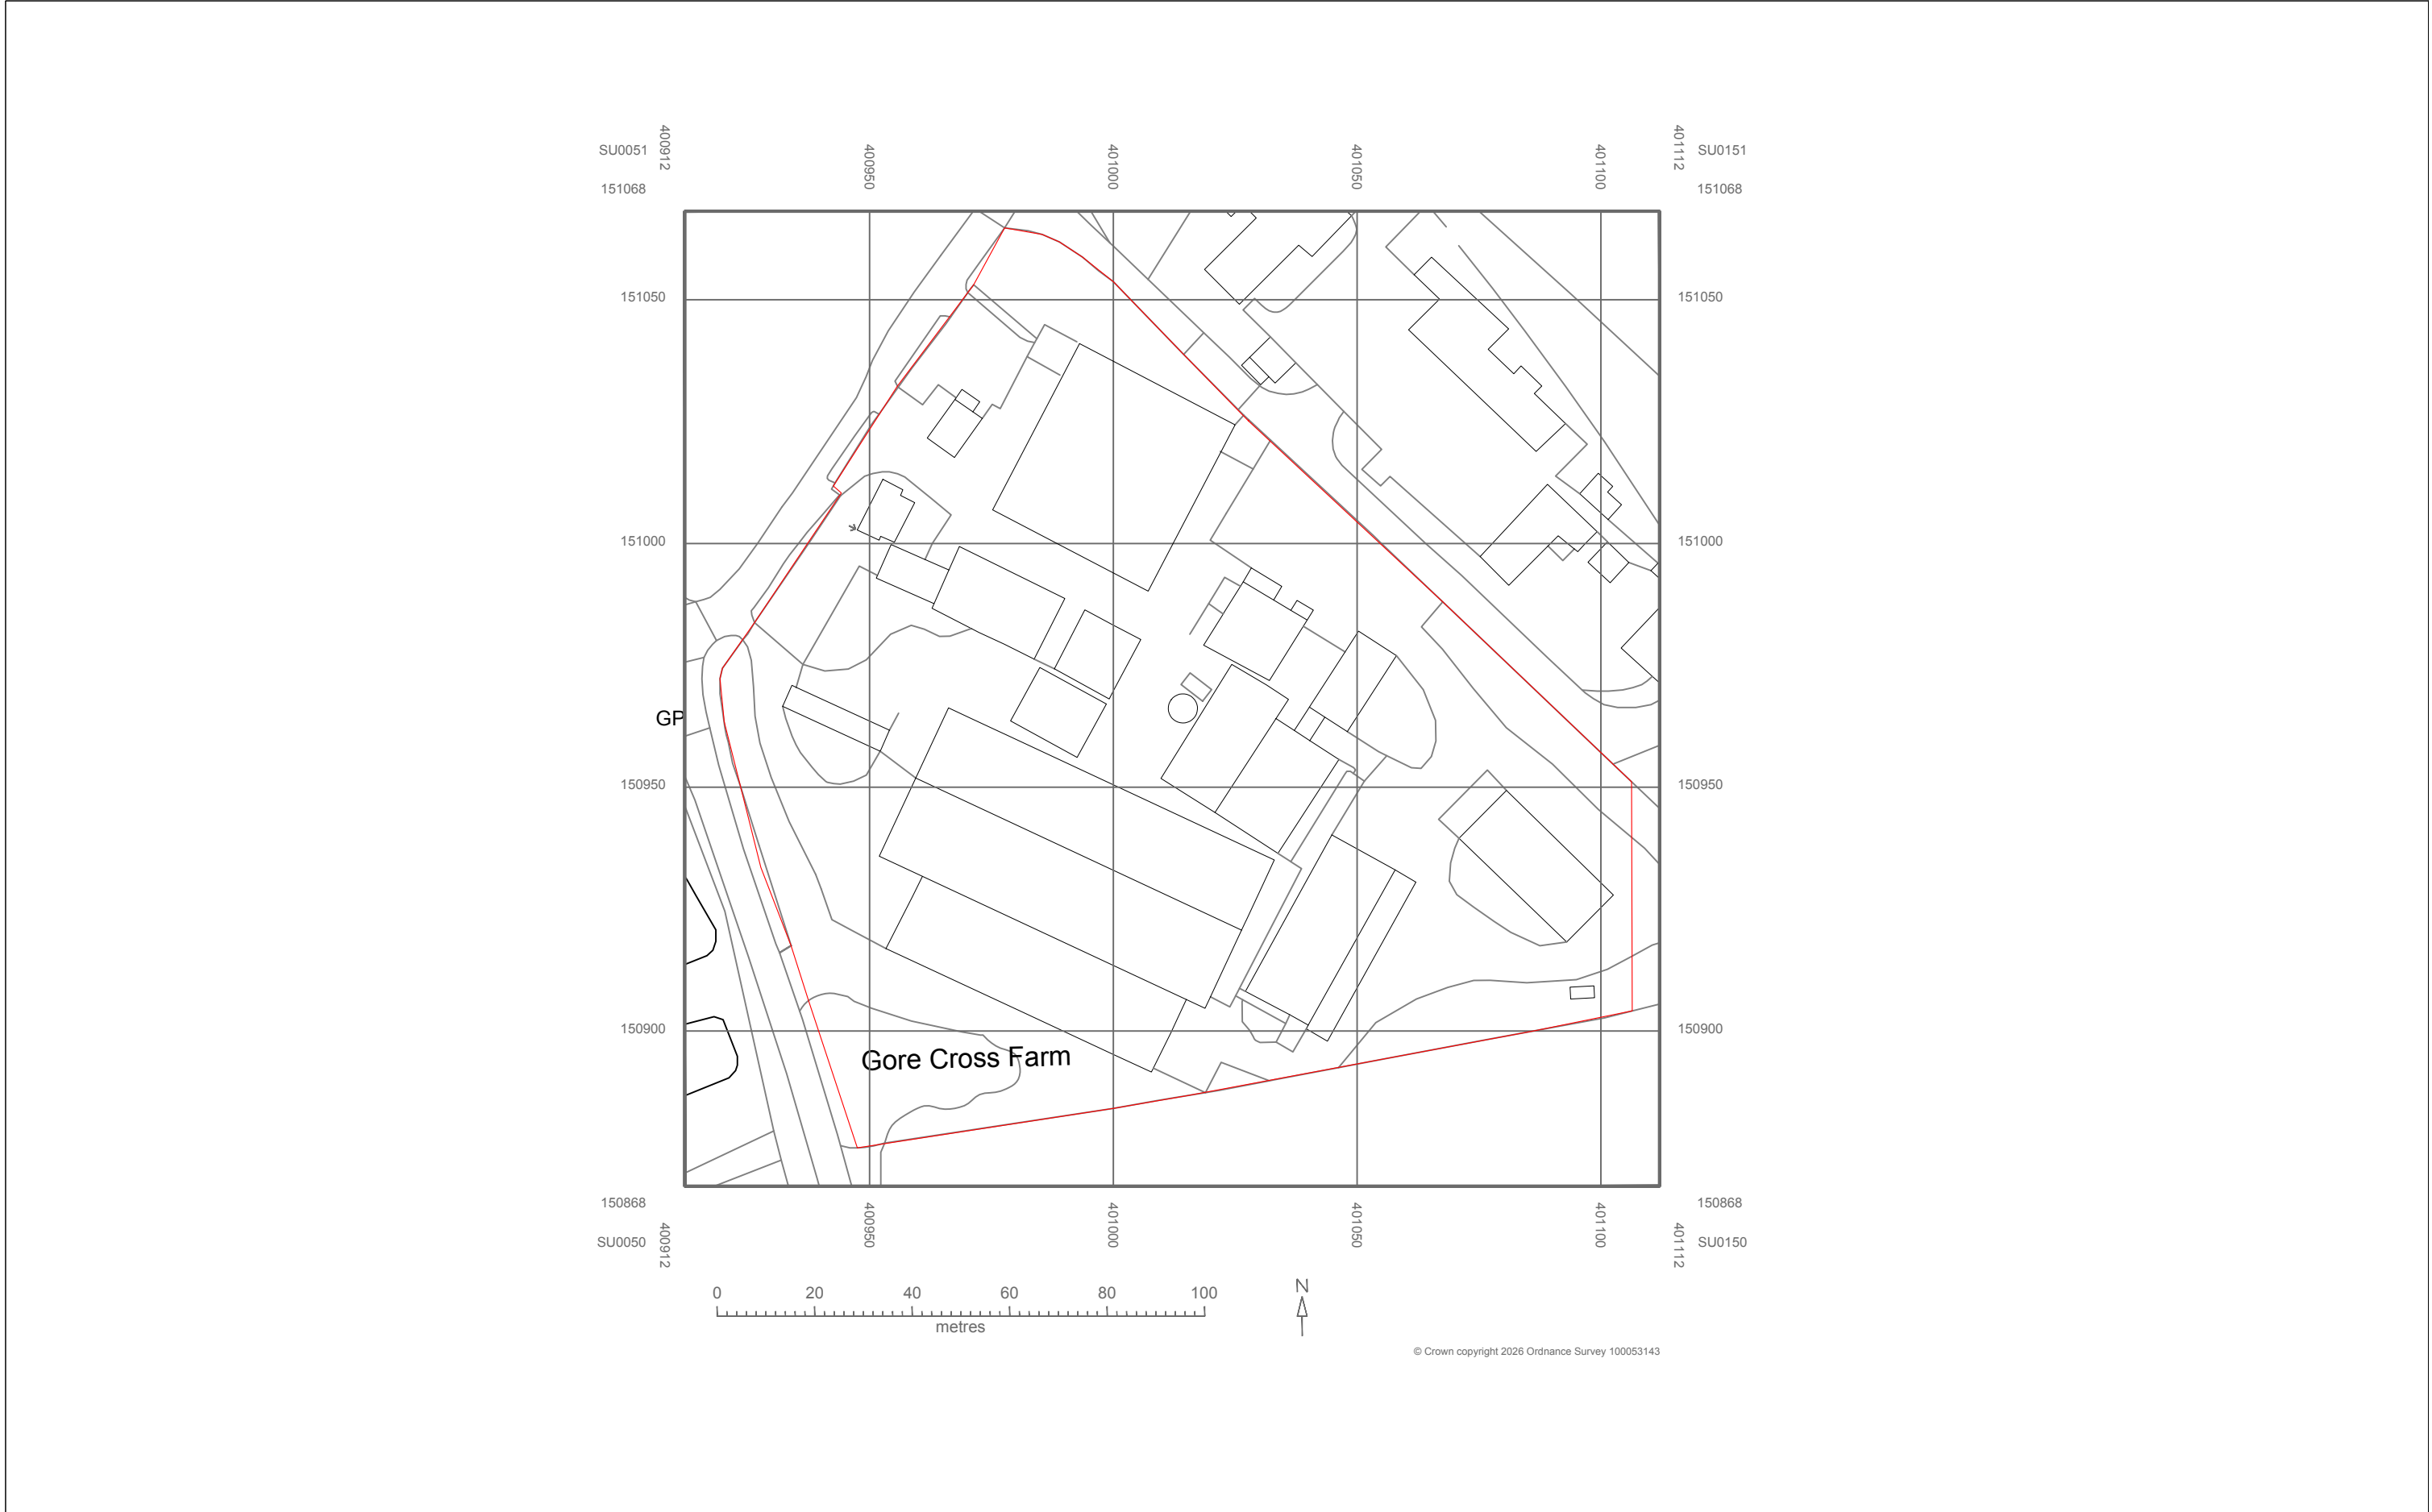


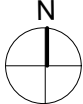

	This drawing has been produced by Tim Collins and is not to be used or reproduced by any other party for any purpose. Site survey to be conducted before any building work is carried out. Any discrepancies to be reported to architect DO NOT SCALE from drawings.	ISSUE: PRIOR APPROVAL PROJECT: NEW PD SHED, GORE CROSS FARM, SN10 4NB	TITLE: LOCATION PLAN		DWG NO: GXF - PD01
			SCALE: 1:1250 @ A3	DATE: APRIL 2026	