


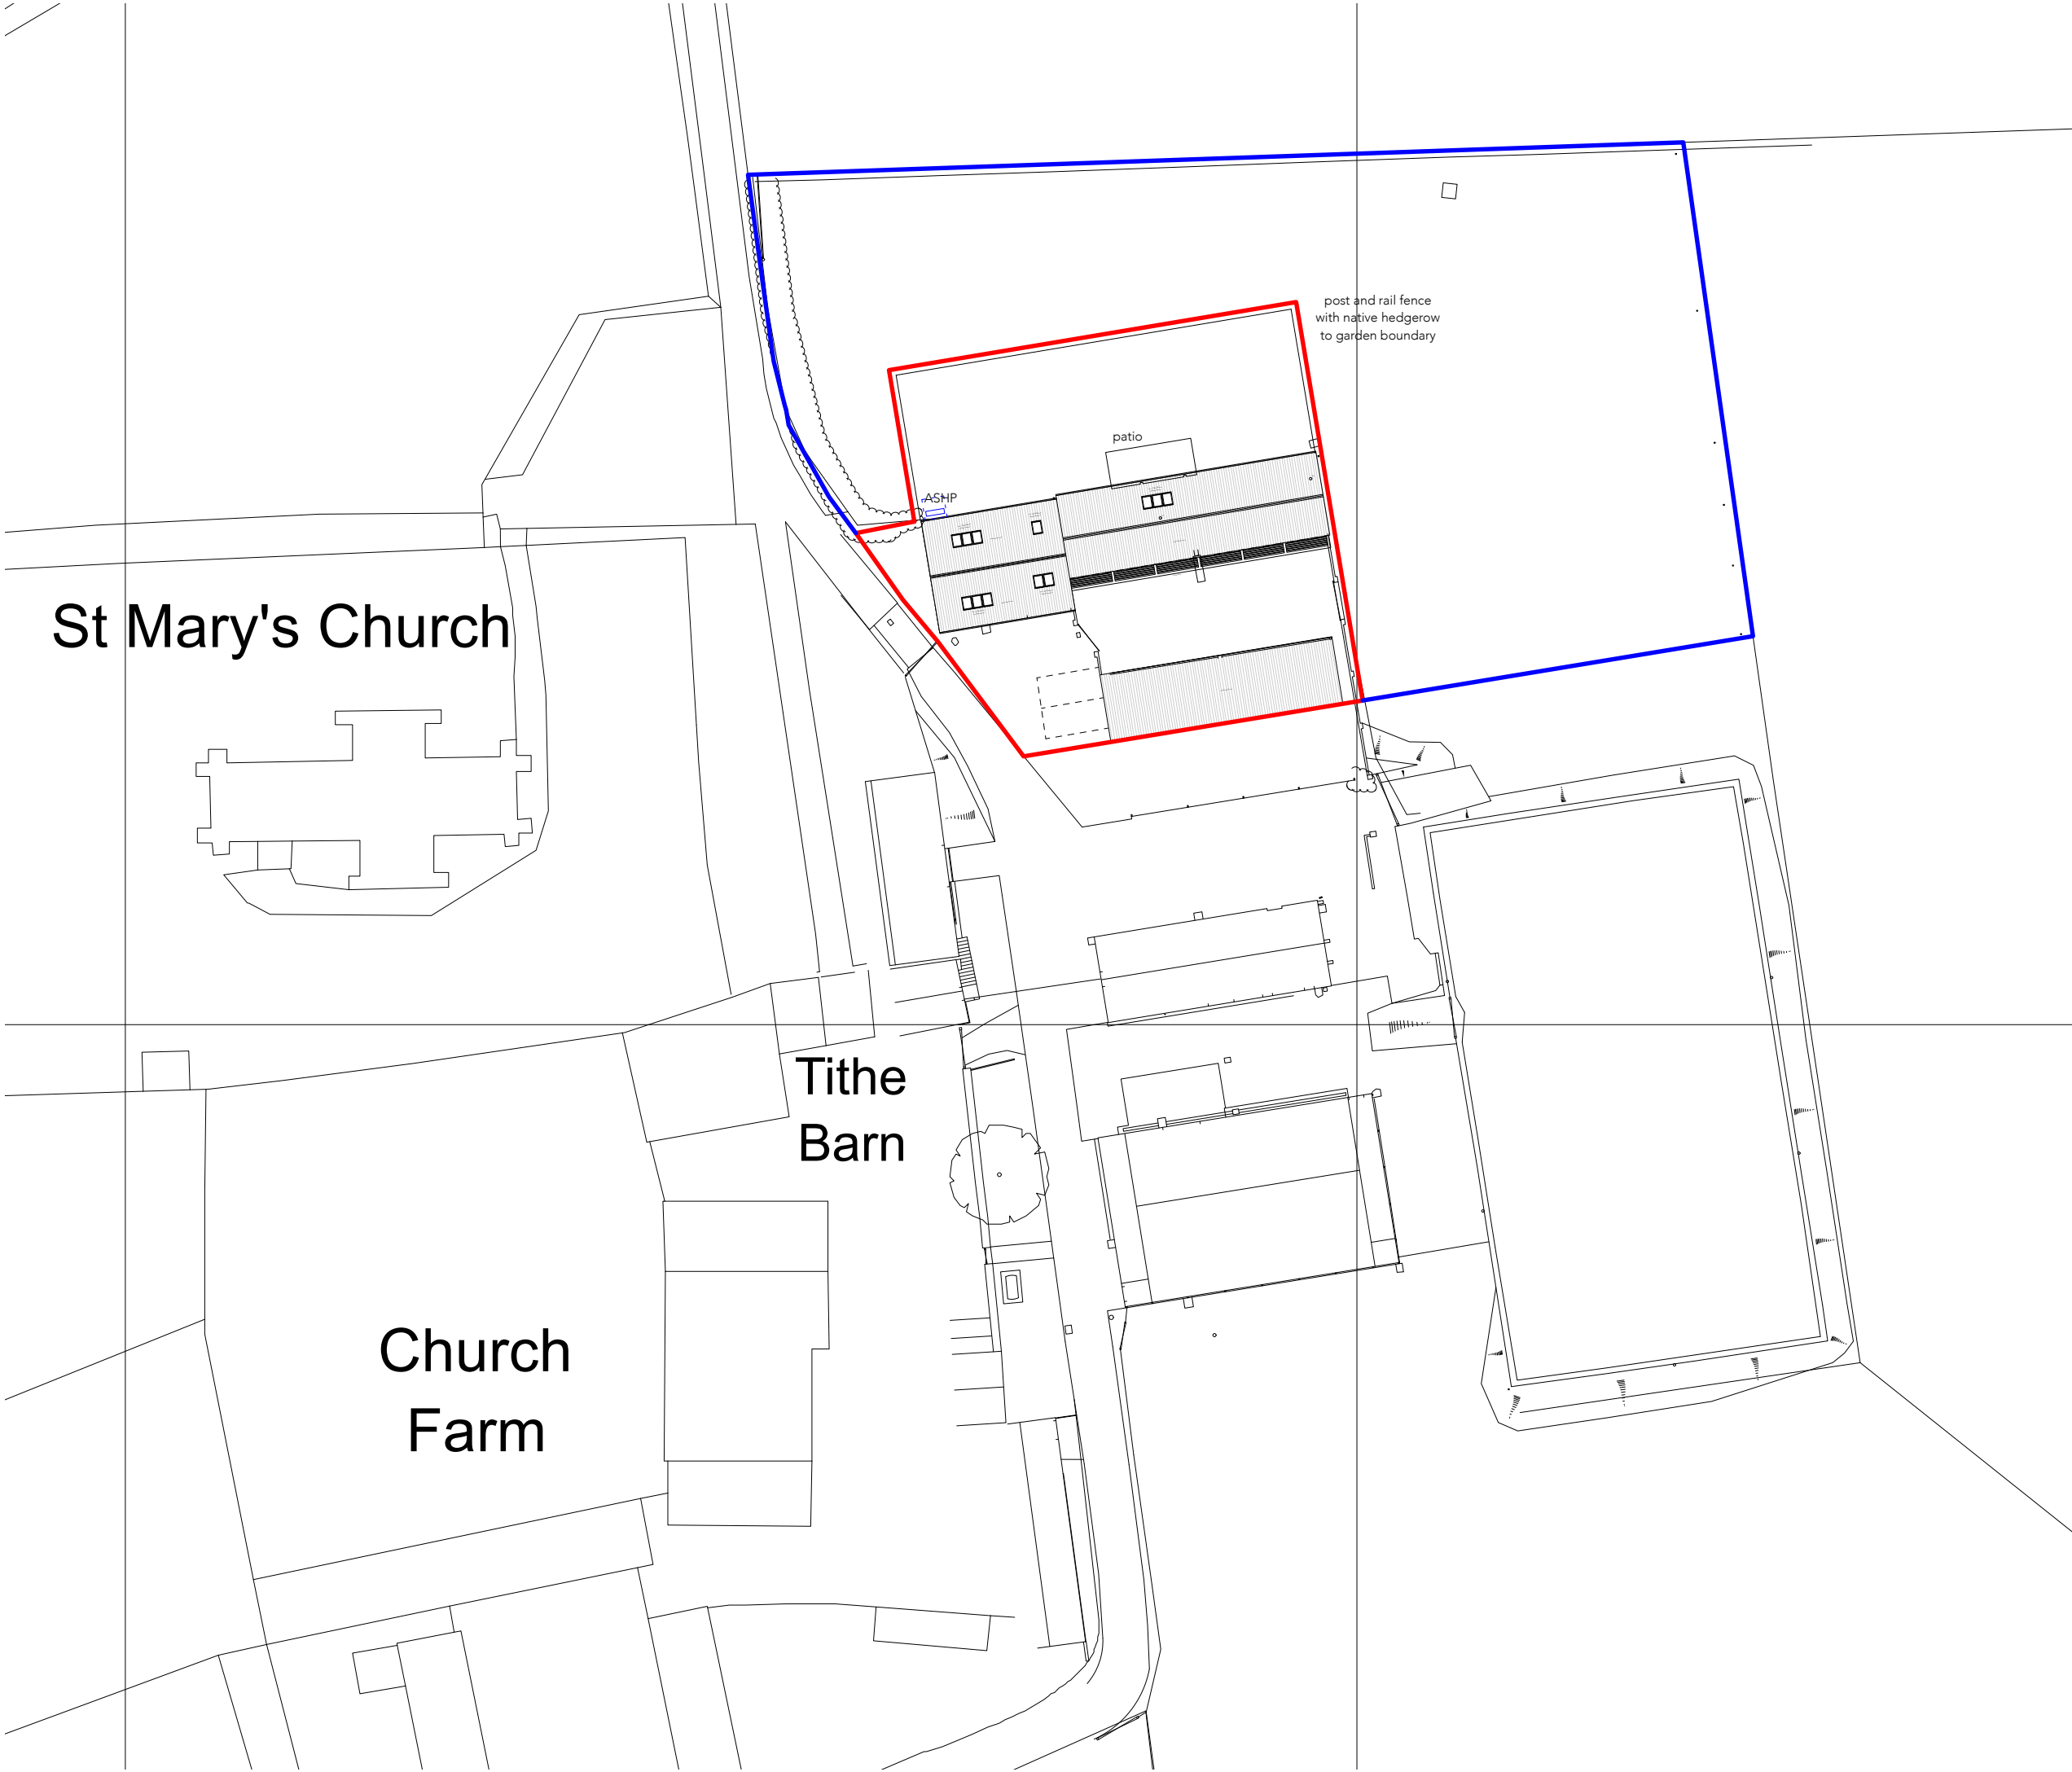

793 Church Farm Barn

Planning

CLIENT


Mr & Mrs Upton

ADDRESS

Church Farm Barn

Lower Seagry

Wiltshire SN15 5EP

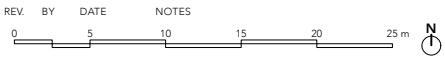

PR site plan

PROJECT	STAGE	DRAWING	REV	DRAWN
793	- 3	- 19		IM
SCALE	SIZE	CREATION		
1:500	@ A3 L	FEB 2026		