

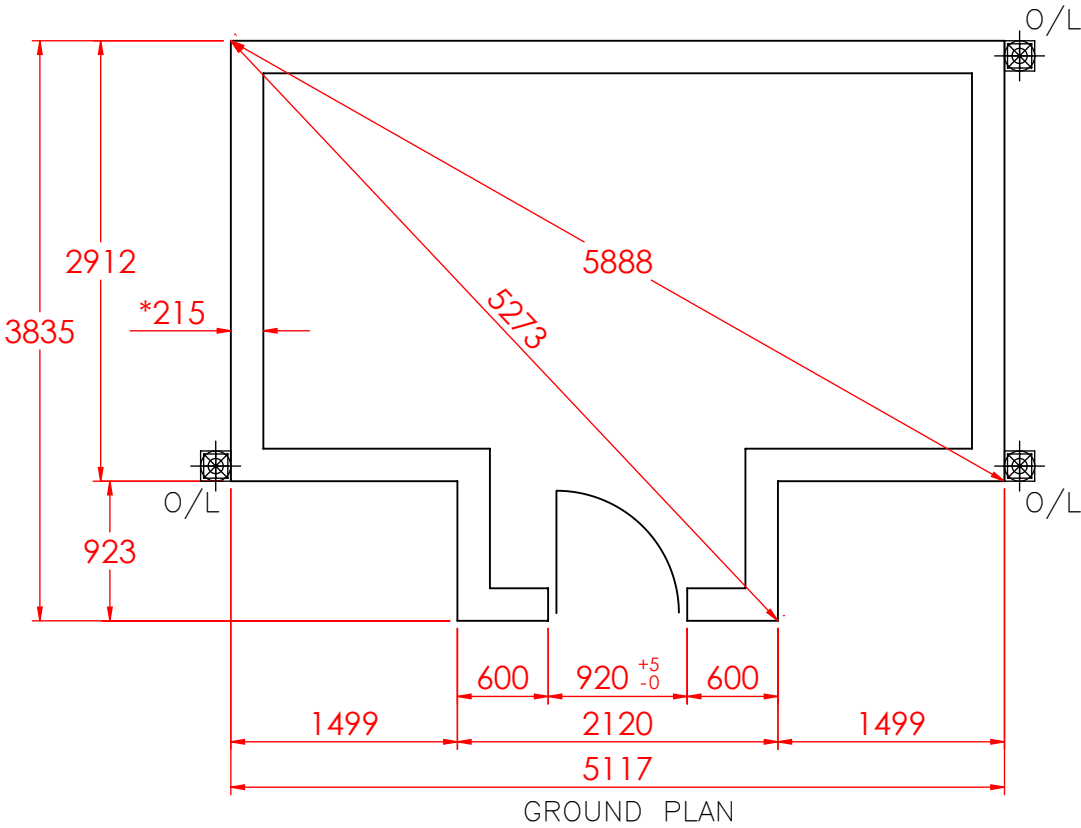


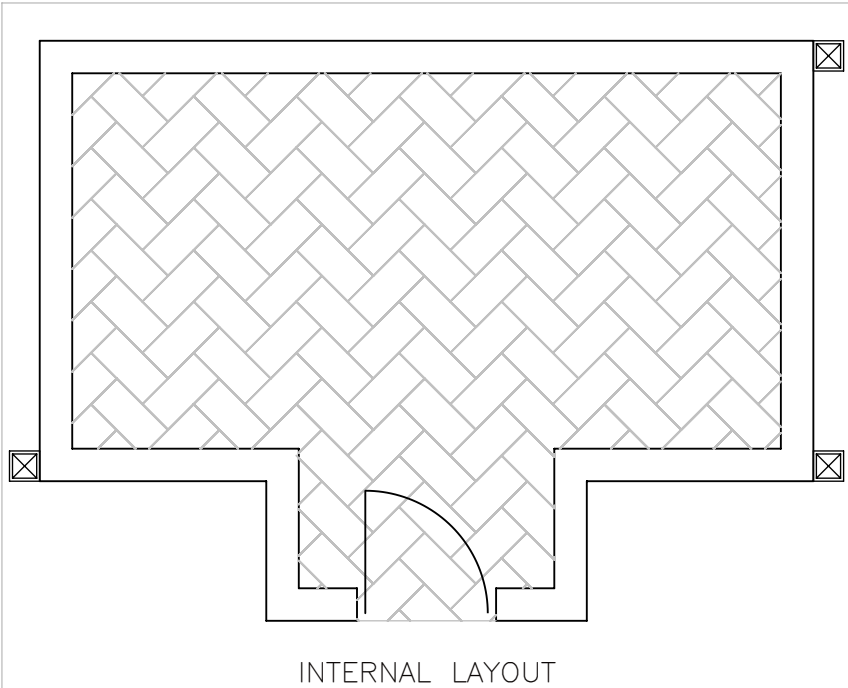

Proposed plans
issued for planning
purposed only

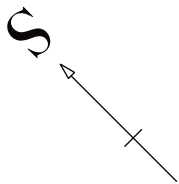

O/L = GUTTER OUT-LET
DIMENSIONS IN MILLIMETRES
PLEASE SEE ATTACHED BUILDING NOTES.
TOLERANCE: + OR - 5mm, EXCEPT AT DOORWAY.
* 215mm - Nominal dimension, wall should be Solid with header course.
* 102mm - Nominal dimension, single course wall Coldframes & Internal Planters Only.
The dimensions shown on this drawing are those of the required brick base. As our structures are manufactured to accommodate these dimensions the completed base MUST correspond exactly (by steel tape measure) to the measurements on this drawing. If the brick base is incorrect in any way, the expense of alterations and delays in installation etc., are the responsibility of the builder and/or the customer.

 DRAIN/GULLEY		 PATH		 A L I T E X™ GREENHOUSES AND CONSERVATORIES		TITLE NATIONAL TRUST GREENHOUSES THE TATTON PROPOSED PLANS ISSUED FOR PLANNING PURPOSED ONLY				 National Trust	
DRAWN KD		DATE 08.04.2026		SCALE 1:50 @A3		DWG. NO. CORK8724_GP		Sheet 1 of 2		REV —	
CHECKED		CHECKED		CUSTOMER / ORDER No. MR Corke, The Dell. 38724							

