

793 Church Farm Barn

Planning

CLIENT


Mr & Mrs Upton

ADDRESS


Church Farm Barn

Lower Seagry

Wiltshire SN15 5EP

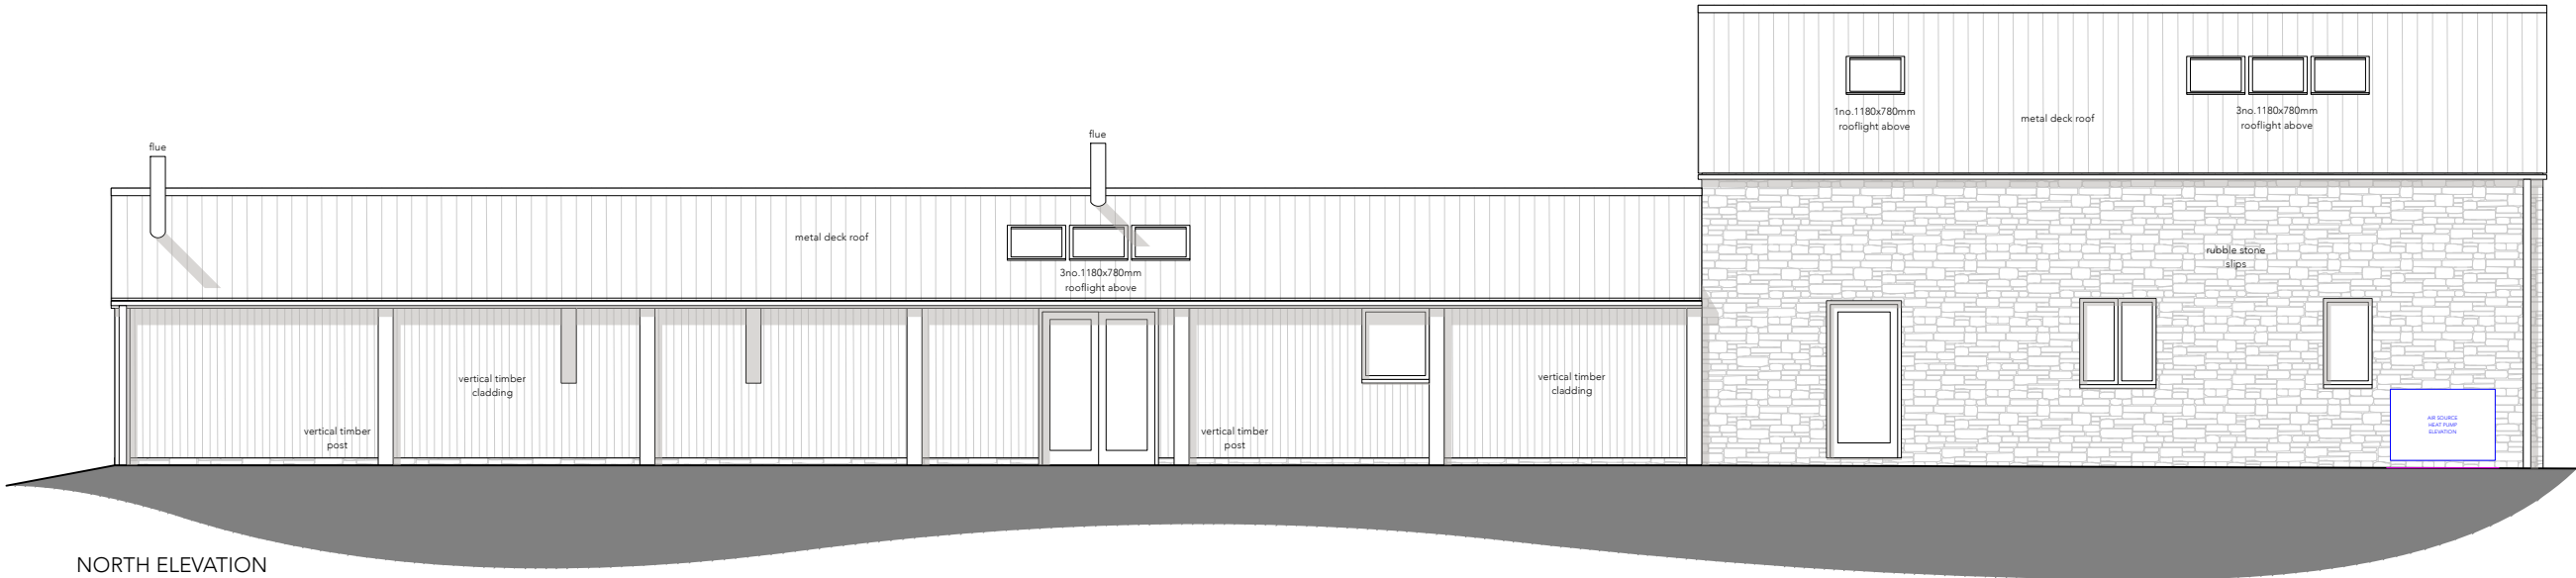

NORTH ELEVATION

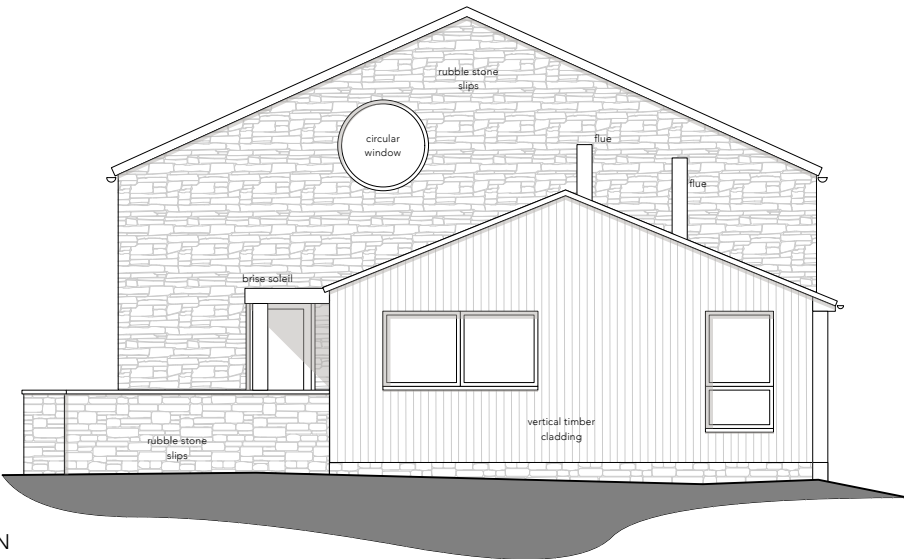

EAST ELEVATION

B	15/04/2026	ASHP included			
A	14/04/2026	lower roof pitch amended, timber cladding changed to vertical, east elevation window reduced,			
REV.	BY	DATE	NOTES		
0	1	2	3	4	5 m

PR north + east elevations

PROJECT	STAGE	DRAWING	REV	DRAWN
793	3	23	B	IM
SCALE	SIZE	CREATION		
1:100	@ A3 L	FEB 2026		



artel31.co.uk · 01249 445656 · 5 Union Road SN15 1HW

THIS DRAWING IS COPYRIGHT © OF ARTEL31 LIMITED
REPRODUCTION IS ONLY TO TAKE PLACE WITH PRIOR WRITTEN AUTHORITY
ALL DIMENSIONS TO BE CONFIRMED ON SITE BEFORE ANY WORK COMMENCES
ANY DISCREPANCIES FOUND IN DRAWINGS OR OTHER DOCUMENTATION MUST
BE BROUGHT TO THE ATTENTION OF THE ARCHITECT BEFORE PROCEEDING