

Planning

CLIENT


Mr & Mrs Upton

ADDRESS


Church Farm Barn

Lower Seagry

Wiltshire SN15 5EP

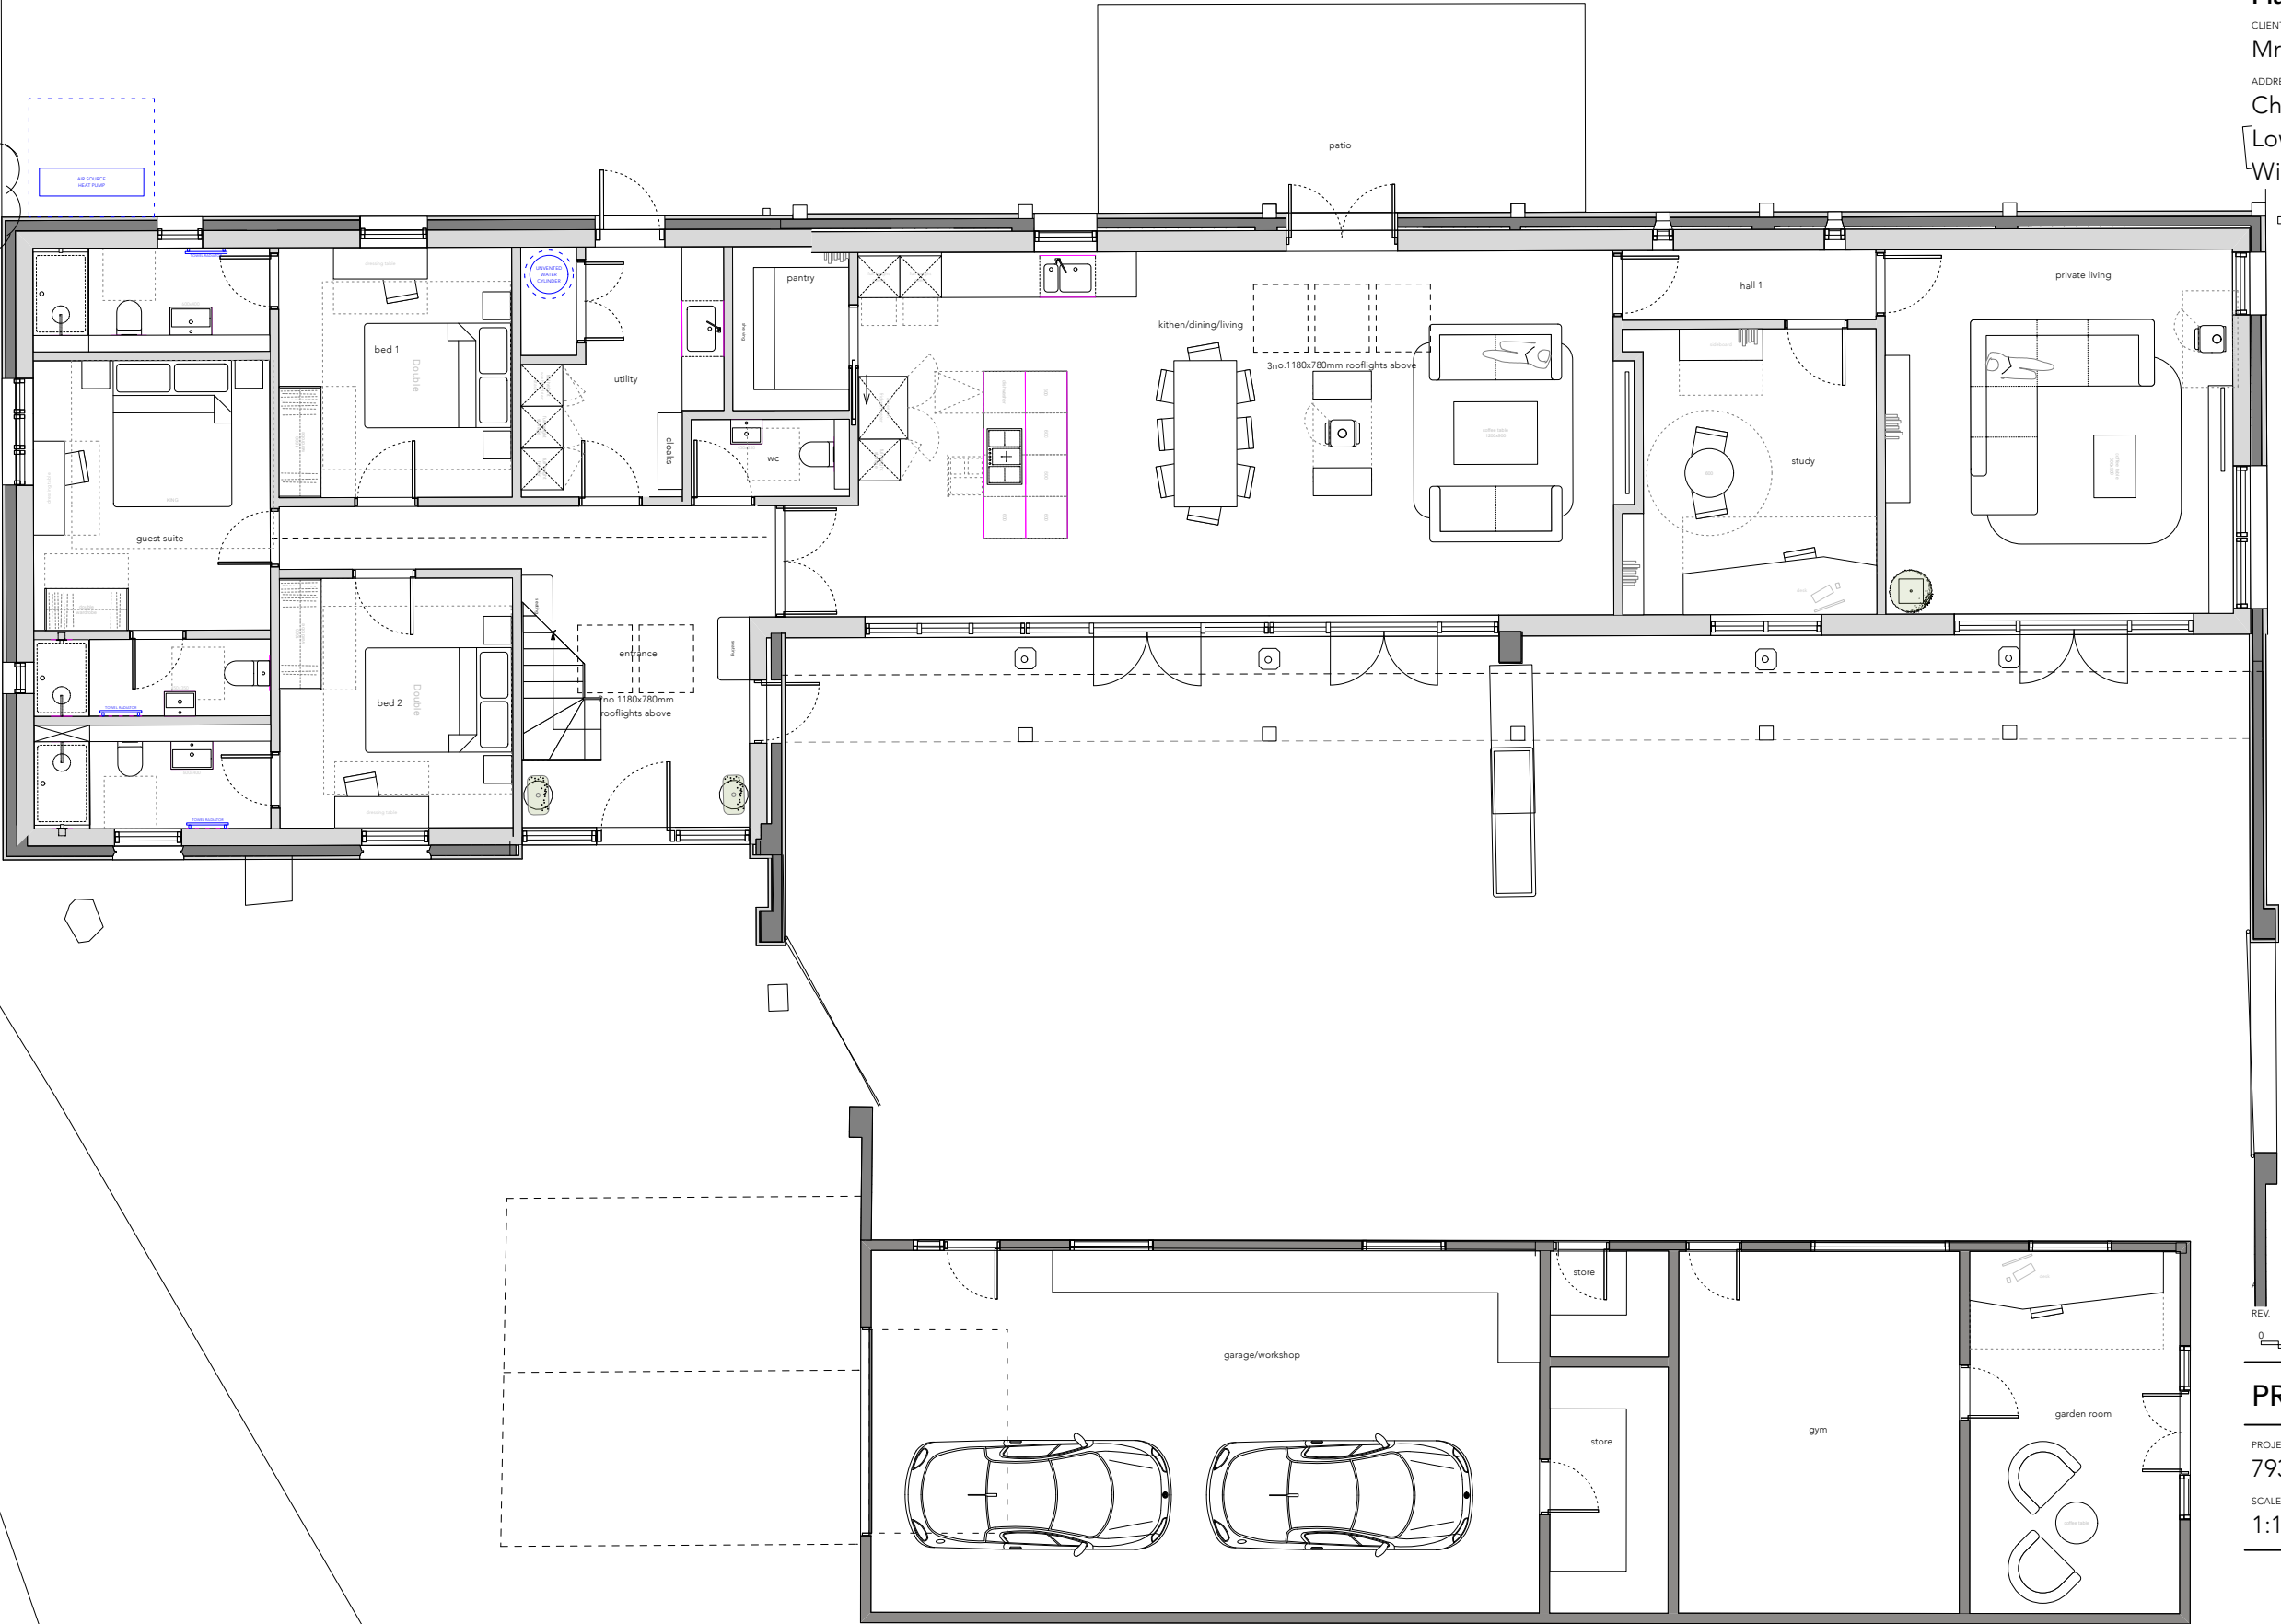

14/04/2026 Kitchen, Study and Family room south fenestration reduced

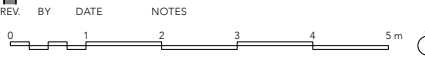

PR ground floor plan

PROJECT	STAGE	DRAWING	REV	DRAWN
793	3	- 20	A	IM
SCALE	SIZE	CREATION		
1:100	@ A3 L	FEB 2026		