

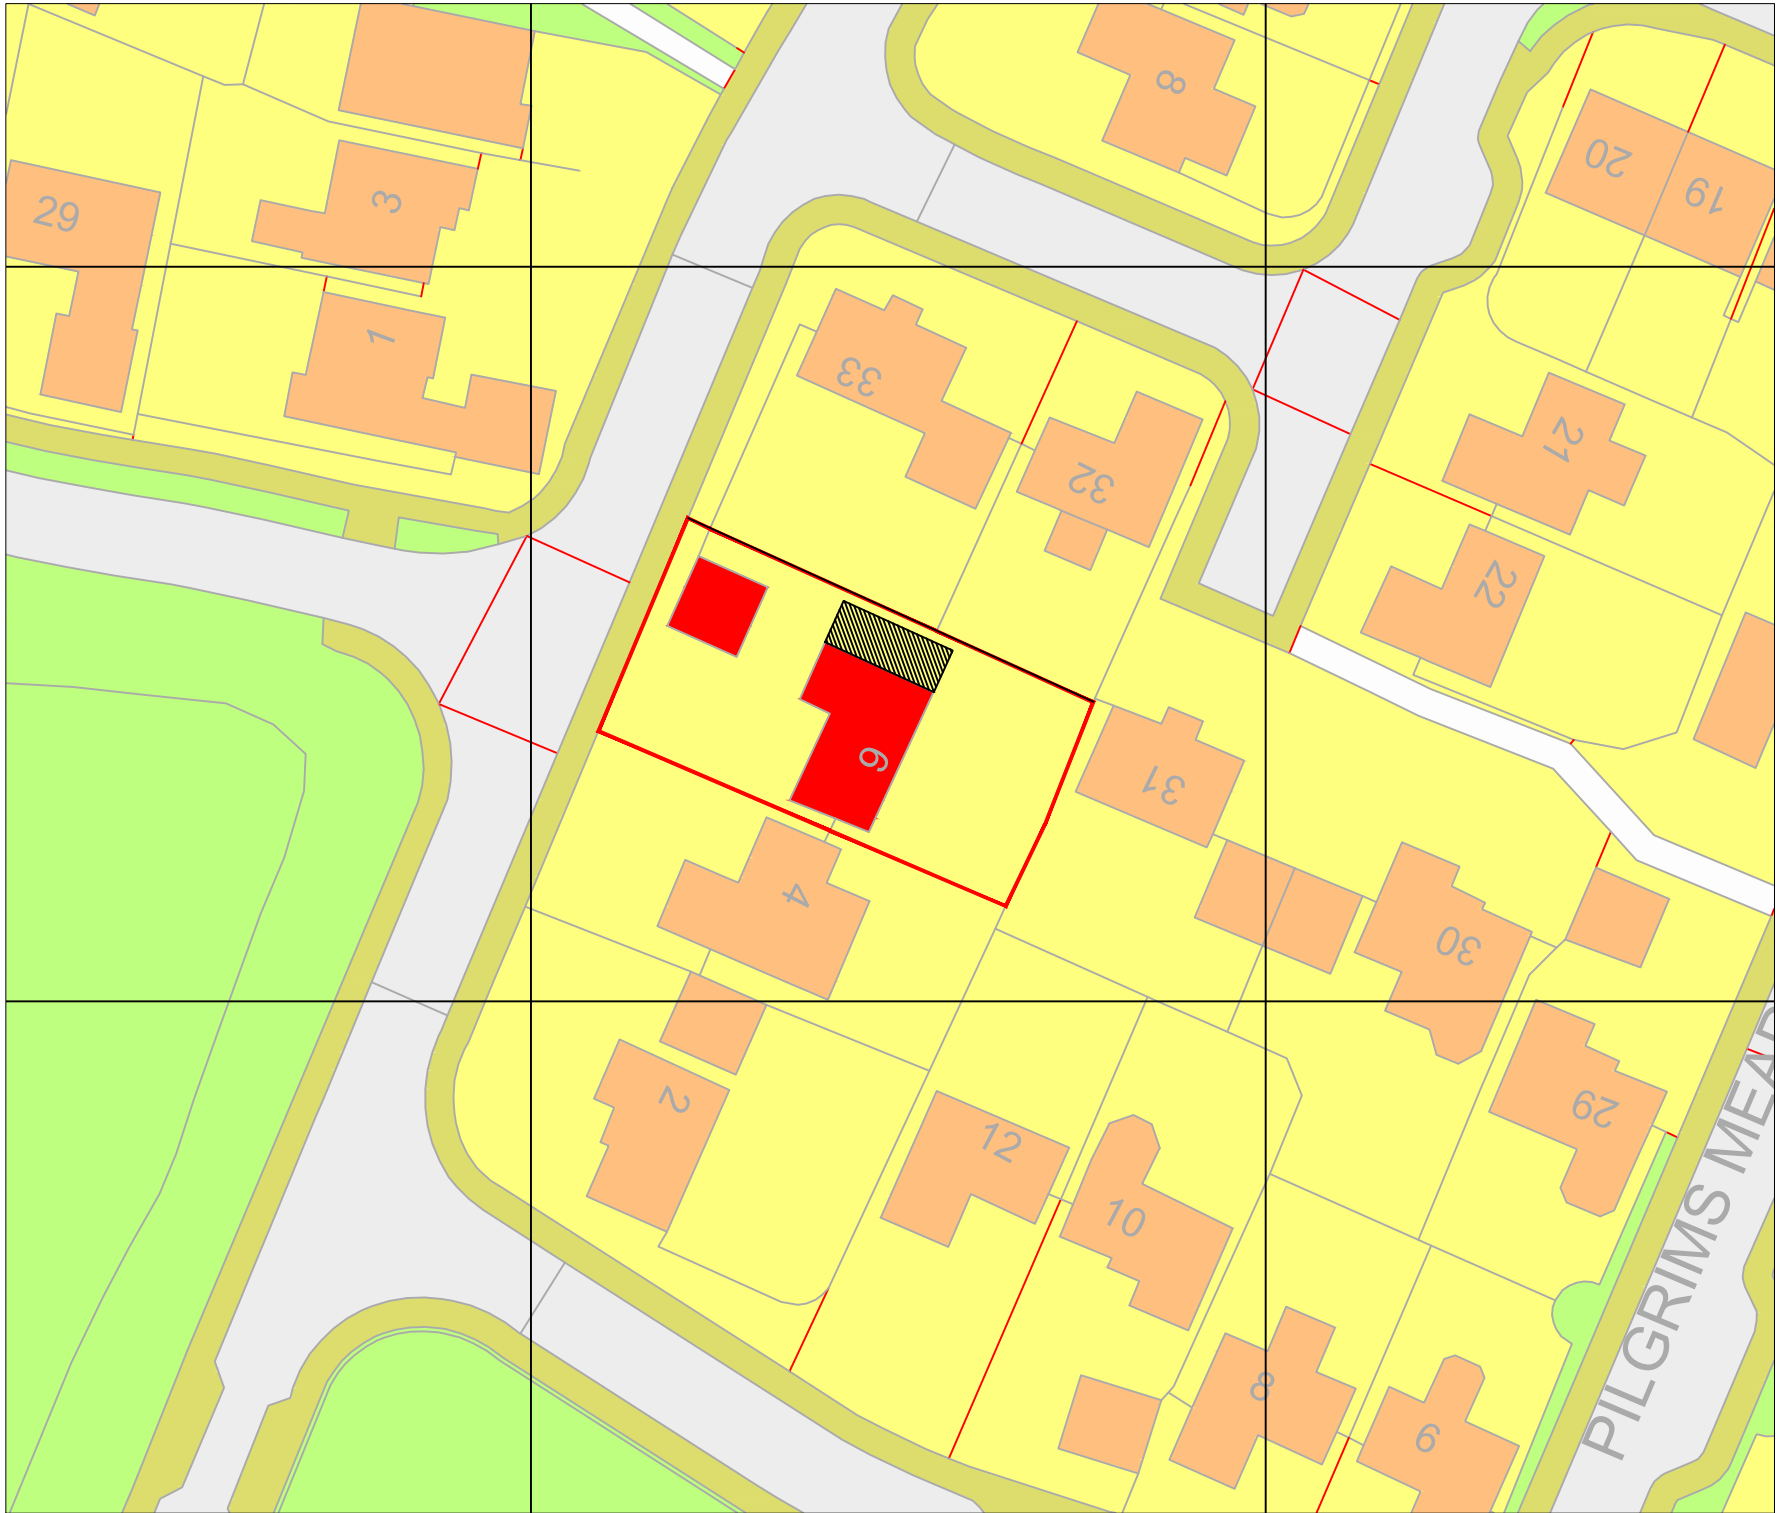


2 Site Block Plan
1:500

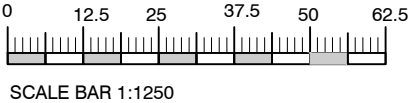

1 Location Map
1:1250

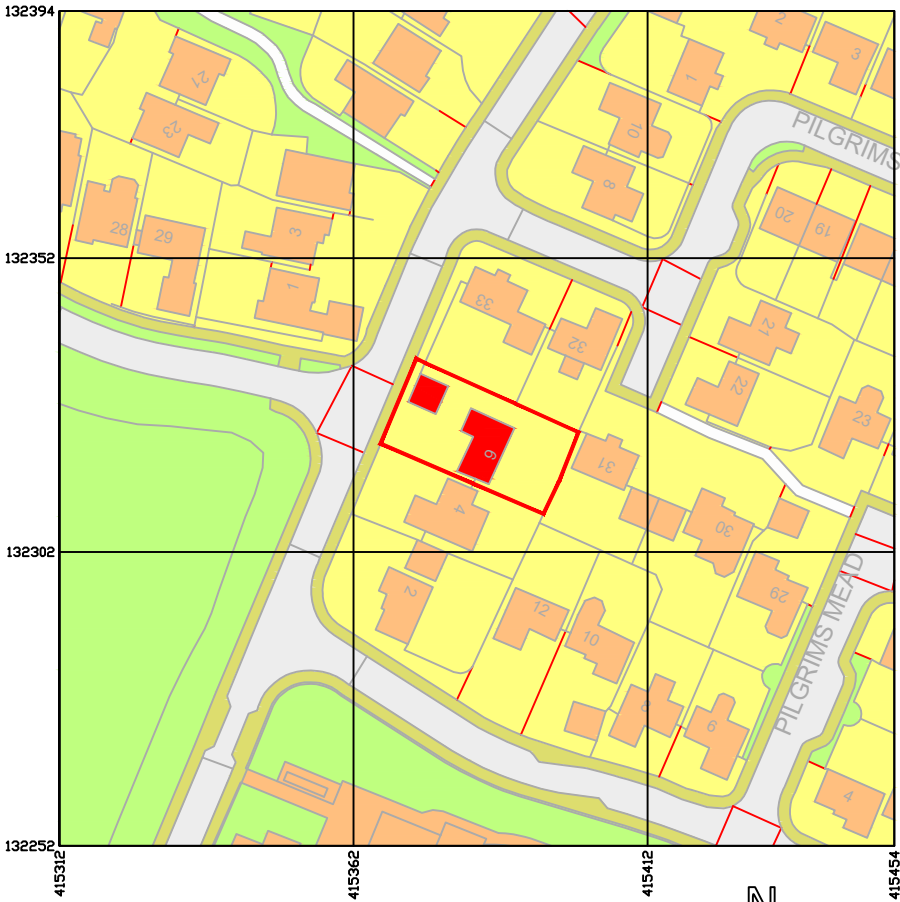

Rev.	Date	Comment

Site Address: 6 Sycamore Drive, Bishopdown, Salisbury, SP13GZ
Project Title:
Drawing Title: Location Map and Site Block Plan

Date:	03.04.26		
Scale:	As Mentioned @ A3		
Drawn: KD	Rev:		
Drawing No:	BR-04		

Consulting Engineers
e-mail:ruchik_dave@hotmail.com