


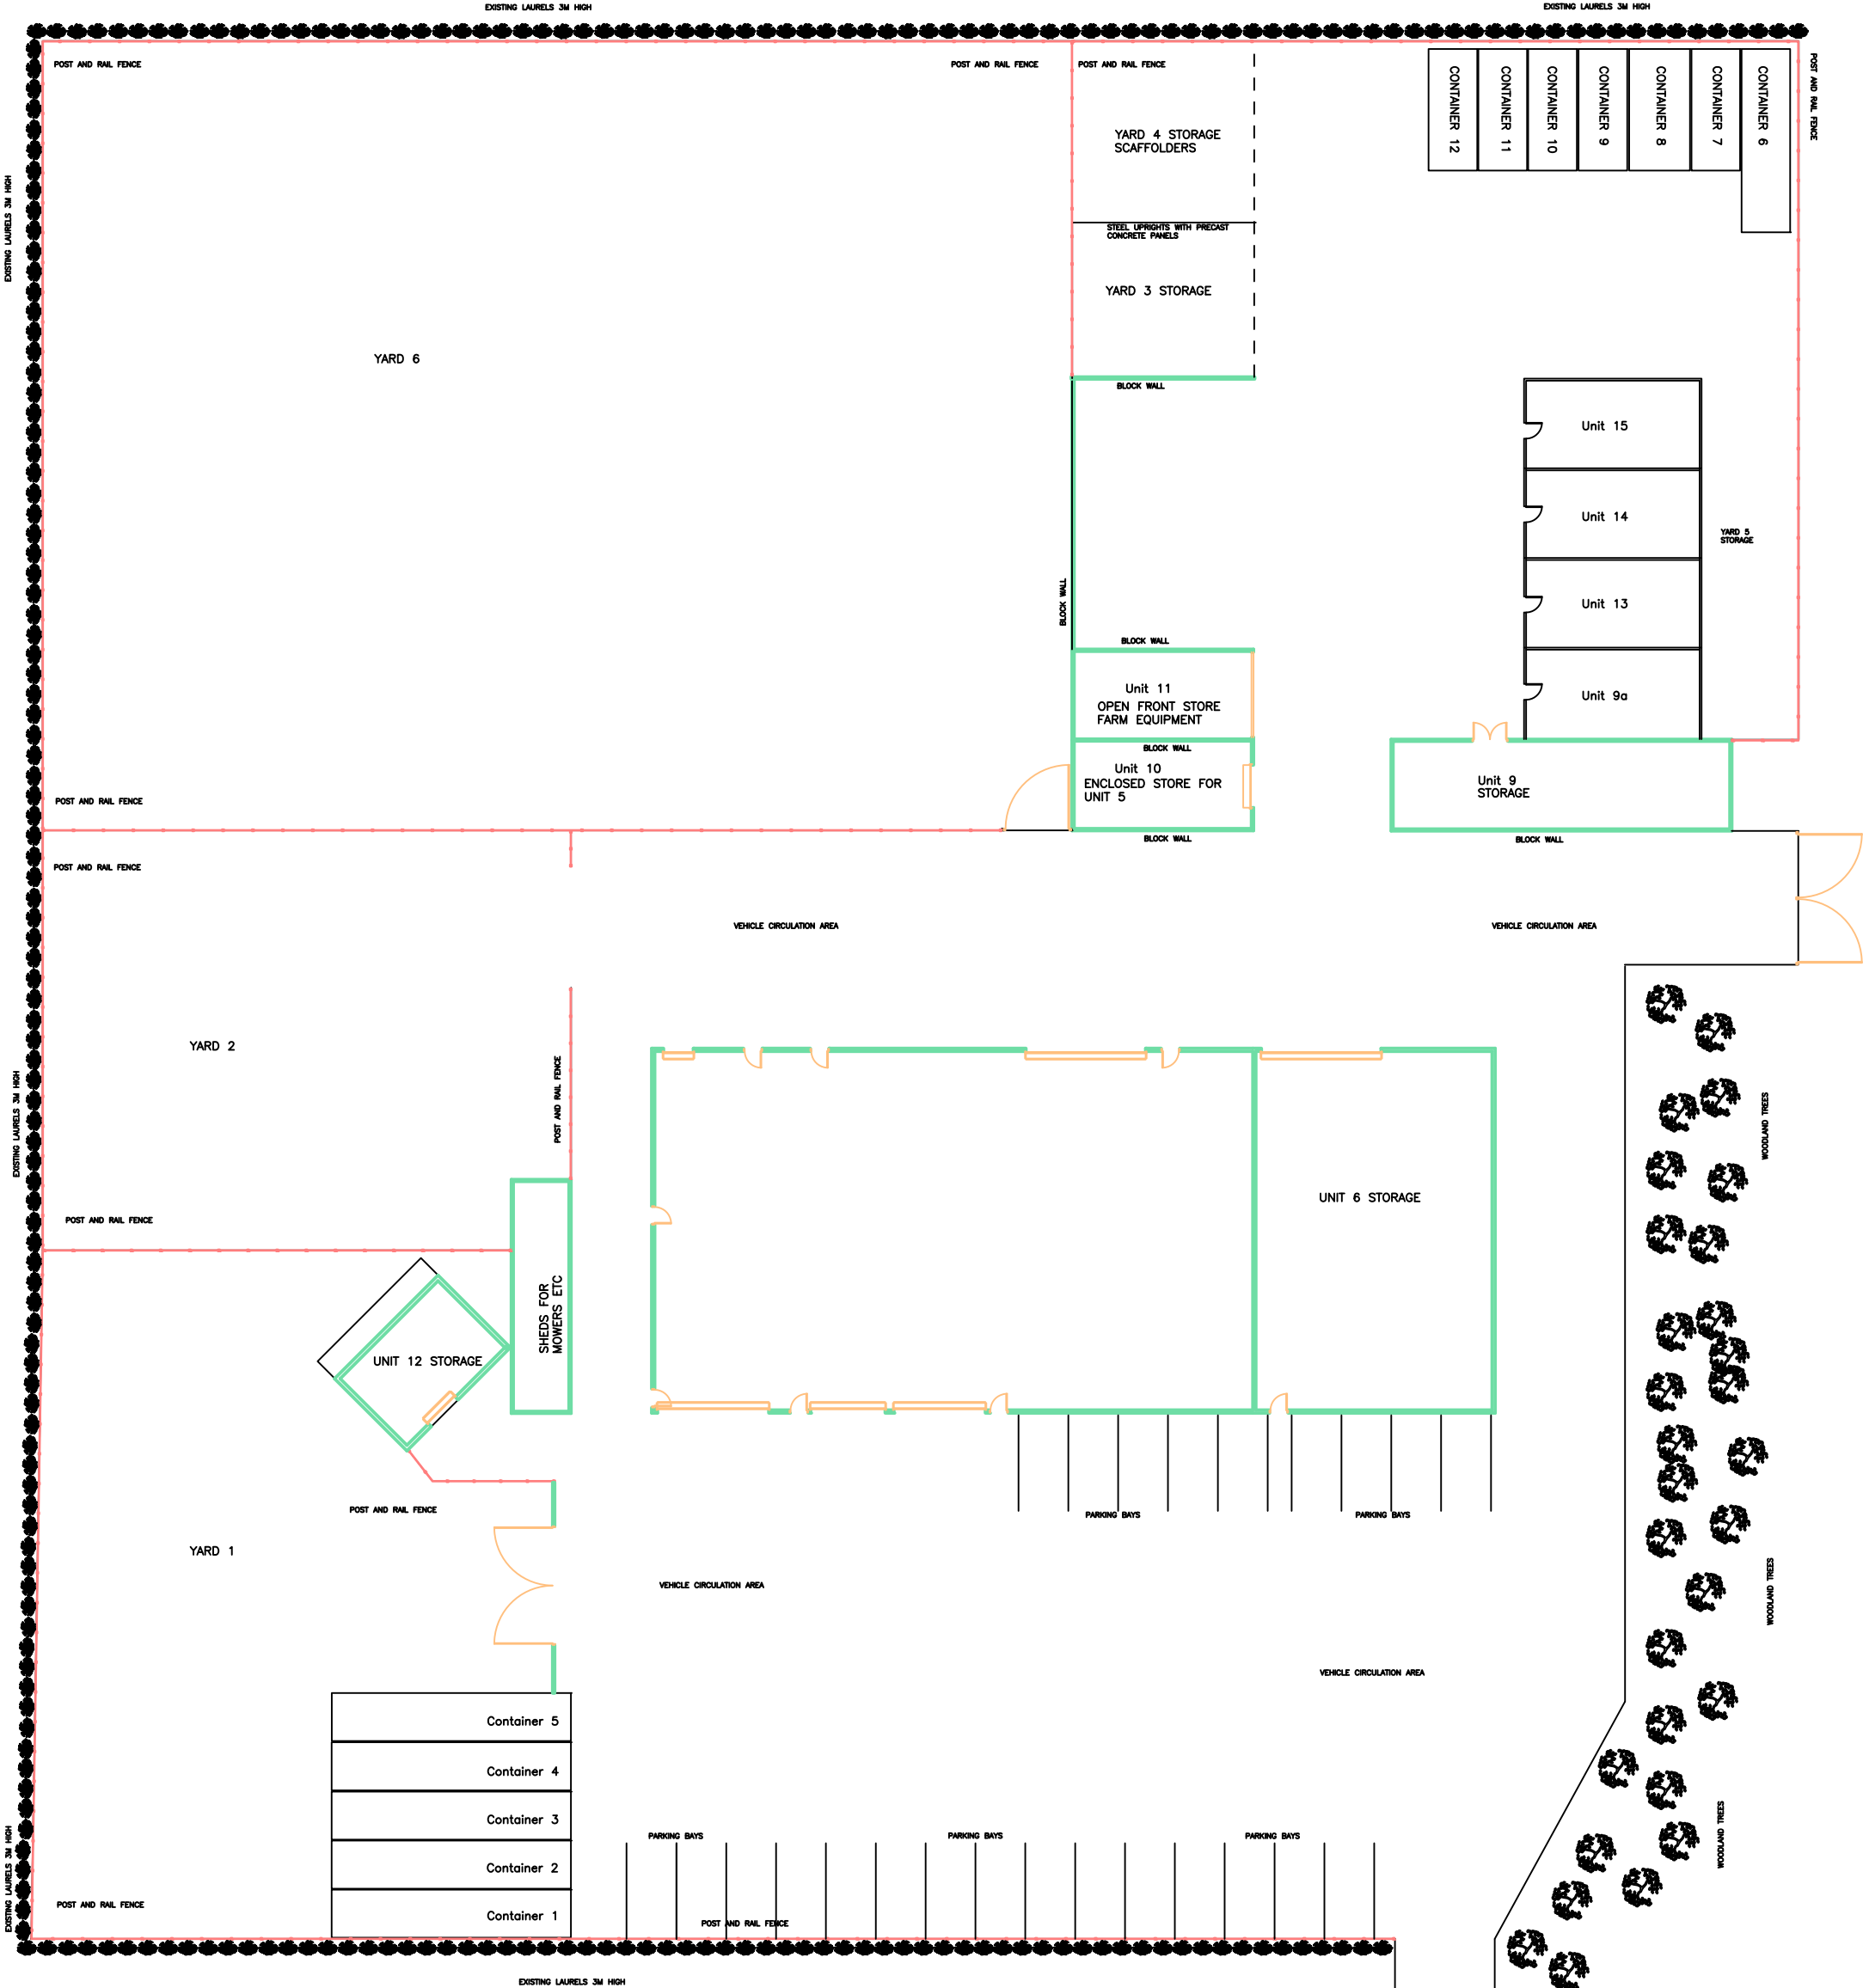

SITE LAYOUT

ADDRESS	
MANOR HILL FARM PURTON SWINDON SN5 4EG	
DATE	FEB 2026
SCALE	1:125 @ A0