




NATIONAL
MAP CENTRE

BLOCK PLAN

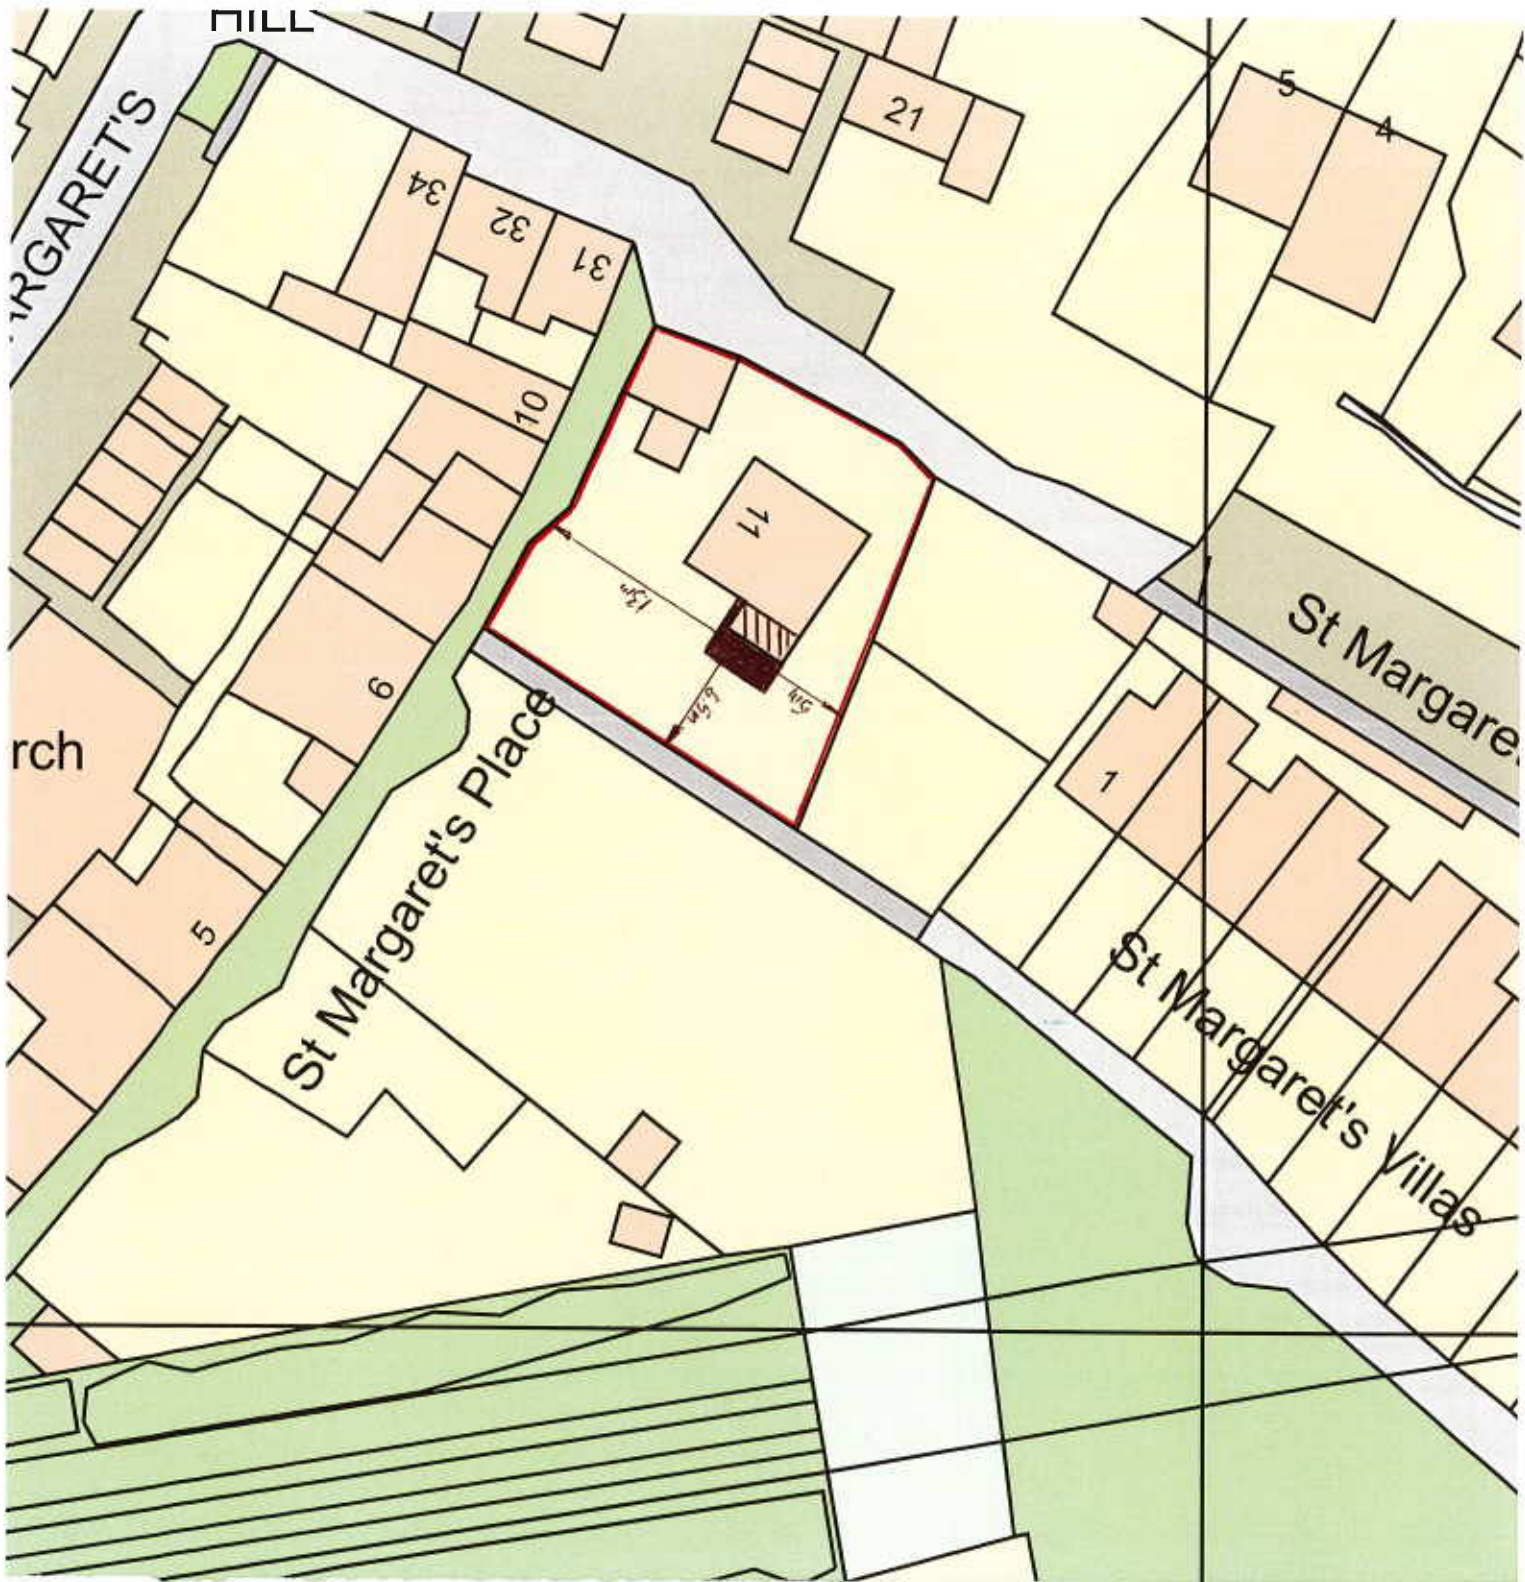

Os Licence number 100046950

Our Reference

900/182650

SCALE 1:500



Site Address

11 St Margaret's Place
Bradford on Avon
Wiltshire
BA15 1DT