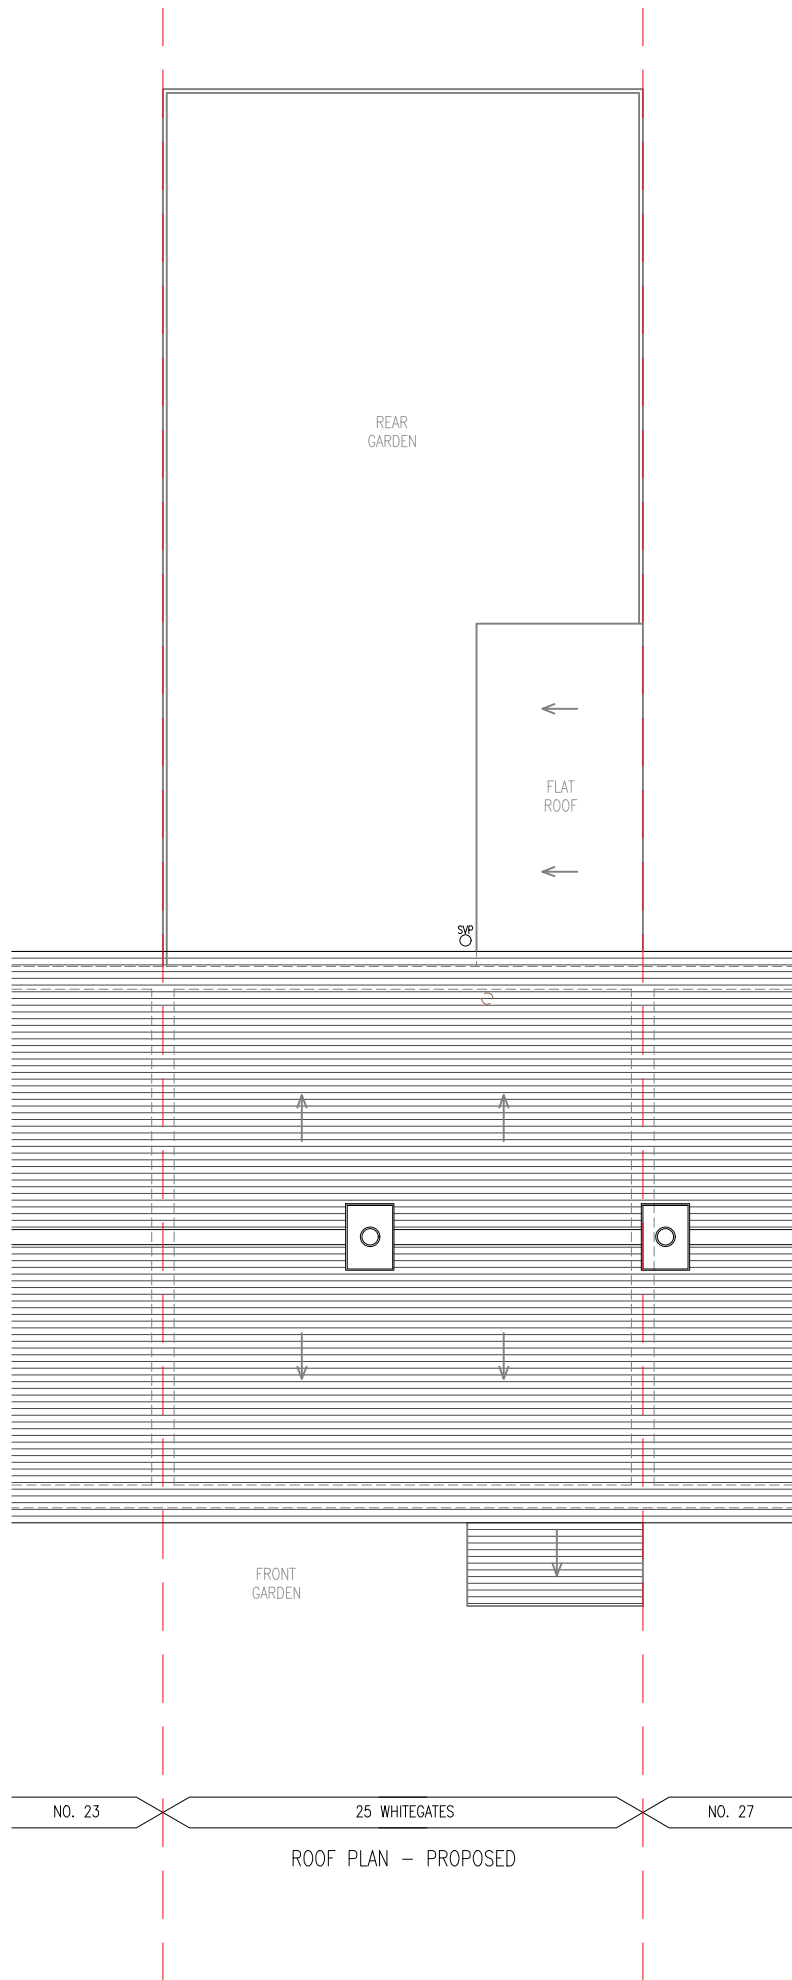
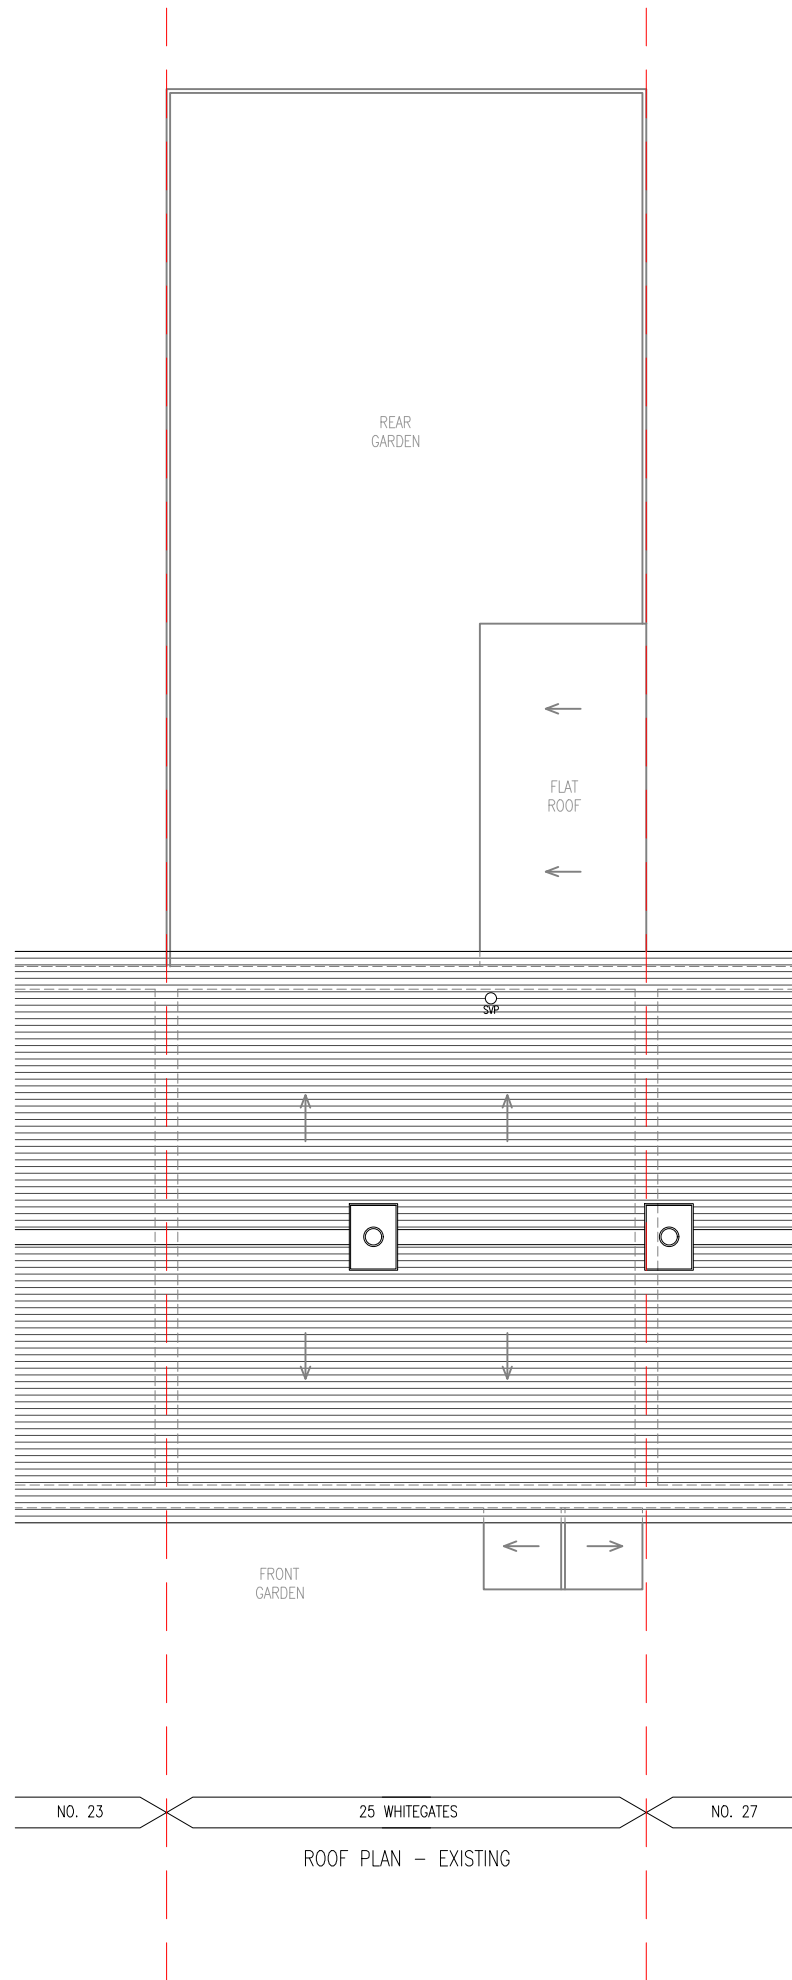


General Notes

All dimensions are to be checked on site before commencement of works.

All sizes and dimensions to any structural elements are indicative only. See structural engineer's drawings for actual sizes/dimensions. Sizes of and dimensions to any service elements are indicative only.

See service engineer's drawings for actual sizes/dimensions.

This drawing to be read in conjunction with all relevant Architect's drawings, specifications and other consultants' information.

CERTIFICATE OF LAWFUL DEVELOPMENT - PROPOSED PORCH RE-MODELLING, NEW UPVC WINDOW AND FRENCH DOORS TO REAR OF PROPERTY, SEALING OF REAR EXISTING DOOR.

No.	Revision/Issue	Date

Firm Name and Address

DANNY KAY DESIGNS
THE OLD POST OFFICE
MIDDLE STREET
NORTH PERROTT
CREWKERNE
SOMERSET
TA18 7SG

Project Name and Address

MR. JEAN-PIERRE CARUANA
UPPER CASTLE COMBE
CHIPPENHAM
WILTSHIRE
SN14 7HQ

Project

PROPOSED ENCLOSED PORCH AND REAR ELEVATION RE-MODELLING.

Date

08-04-2026

Scale

1 : 100 @ A3

Sheet

00100-WG-1005-EXISTING AND PROPOSED ROOF PLAN