



Existing Opening


4F

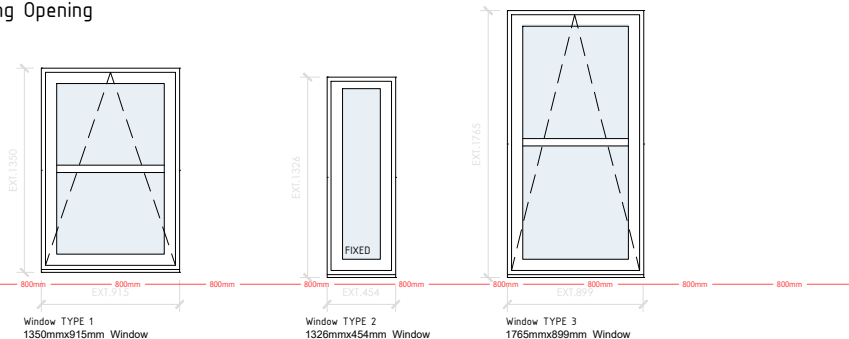


TF

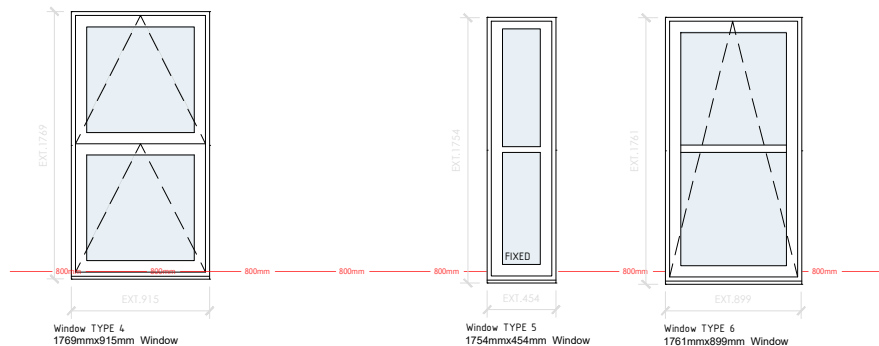


SF

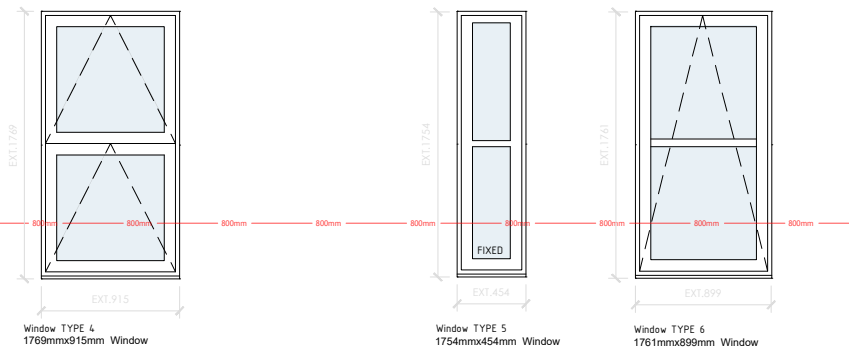


FF

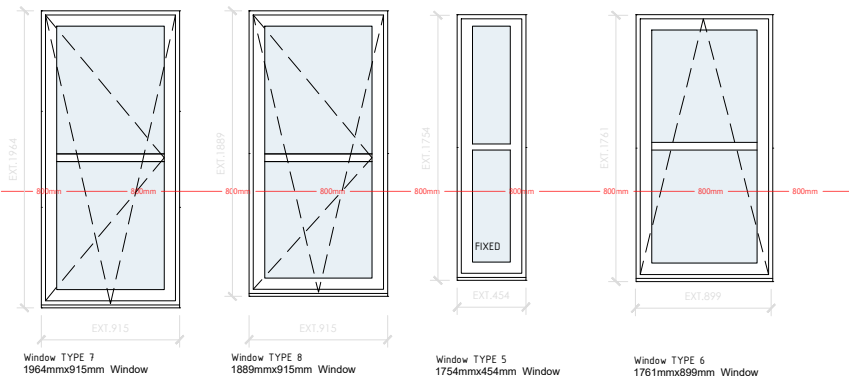

New Opening

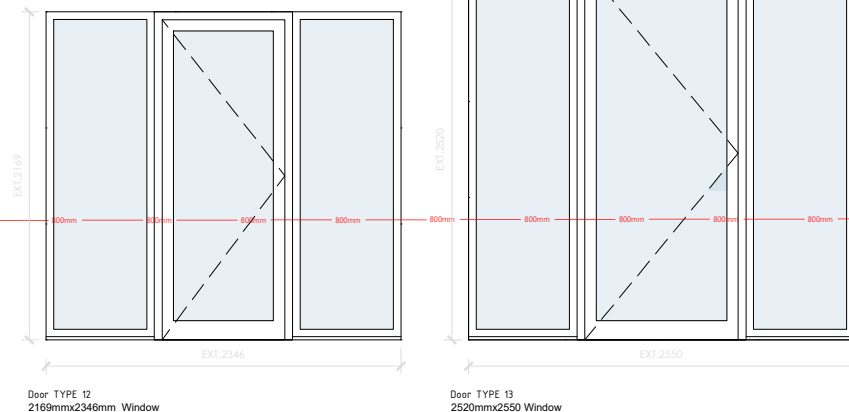

GF

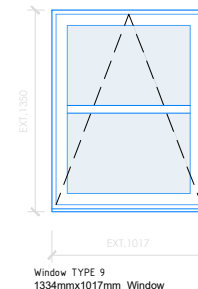

Window Notes

Window Schedule Reference Key:

W - Window

Drawing is indicative only. Detailed design and manufacture to be provided by Glazing Manufacturer.

Safety Glazing to glazed doors and any glazing below 800mm above FFL.

hatching indicates zone of obscure glazing

NOTES

1. FOR PRECISE PURPOSES ONLY - ALL DIMENSIONS TO BE CONFIRMED BY CONTRACTOR ON SITE PRIOR TO ORDERING.
2. ALL MEETING AND JOINTS ARE TO INDICATIVE STRUCTURAL DETAILS, ALLOW FOR TOLERANCE & FINISH.
3. Glazing - 12mm to meet current Building Regulations.
4. Insulation - Allow for Finish to Interior Design.
5. All window assemblies and frame details subject to manufacturer's shop drawings and approval by client.
6. Allow for make modifications unless otherwise specified.
7. Supplier to allow for all EPDM, aluminium Cills, aluminium joining profiles, heads, cover strips and covers for complete installation.

Planning Note (Facade Works)

Replacement and new windows to be UPVC double-glazed units, frames and panels 50% TPO colour.

Drawing type:

PROPOSED
Window Shedule

Date: Sep'25

Scale: 1:50 @ A4

Rev.

Dwg. No.

DHS.01.PR.12

Drawn by.

BsM

Project:

Dunns House
St Paul's Road,
Salisbury SP2 7BF

NOTES

The contractors are to check all the dimensions, levels, drain runs and general condition of the site before works commence and immediately of any error omissions or discrepancies.

All works are to be carried out in accordance with current Building Regulations, British Standards, Code of Practice and Local Authority Requirements.