


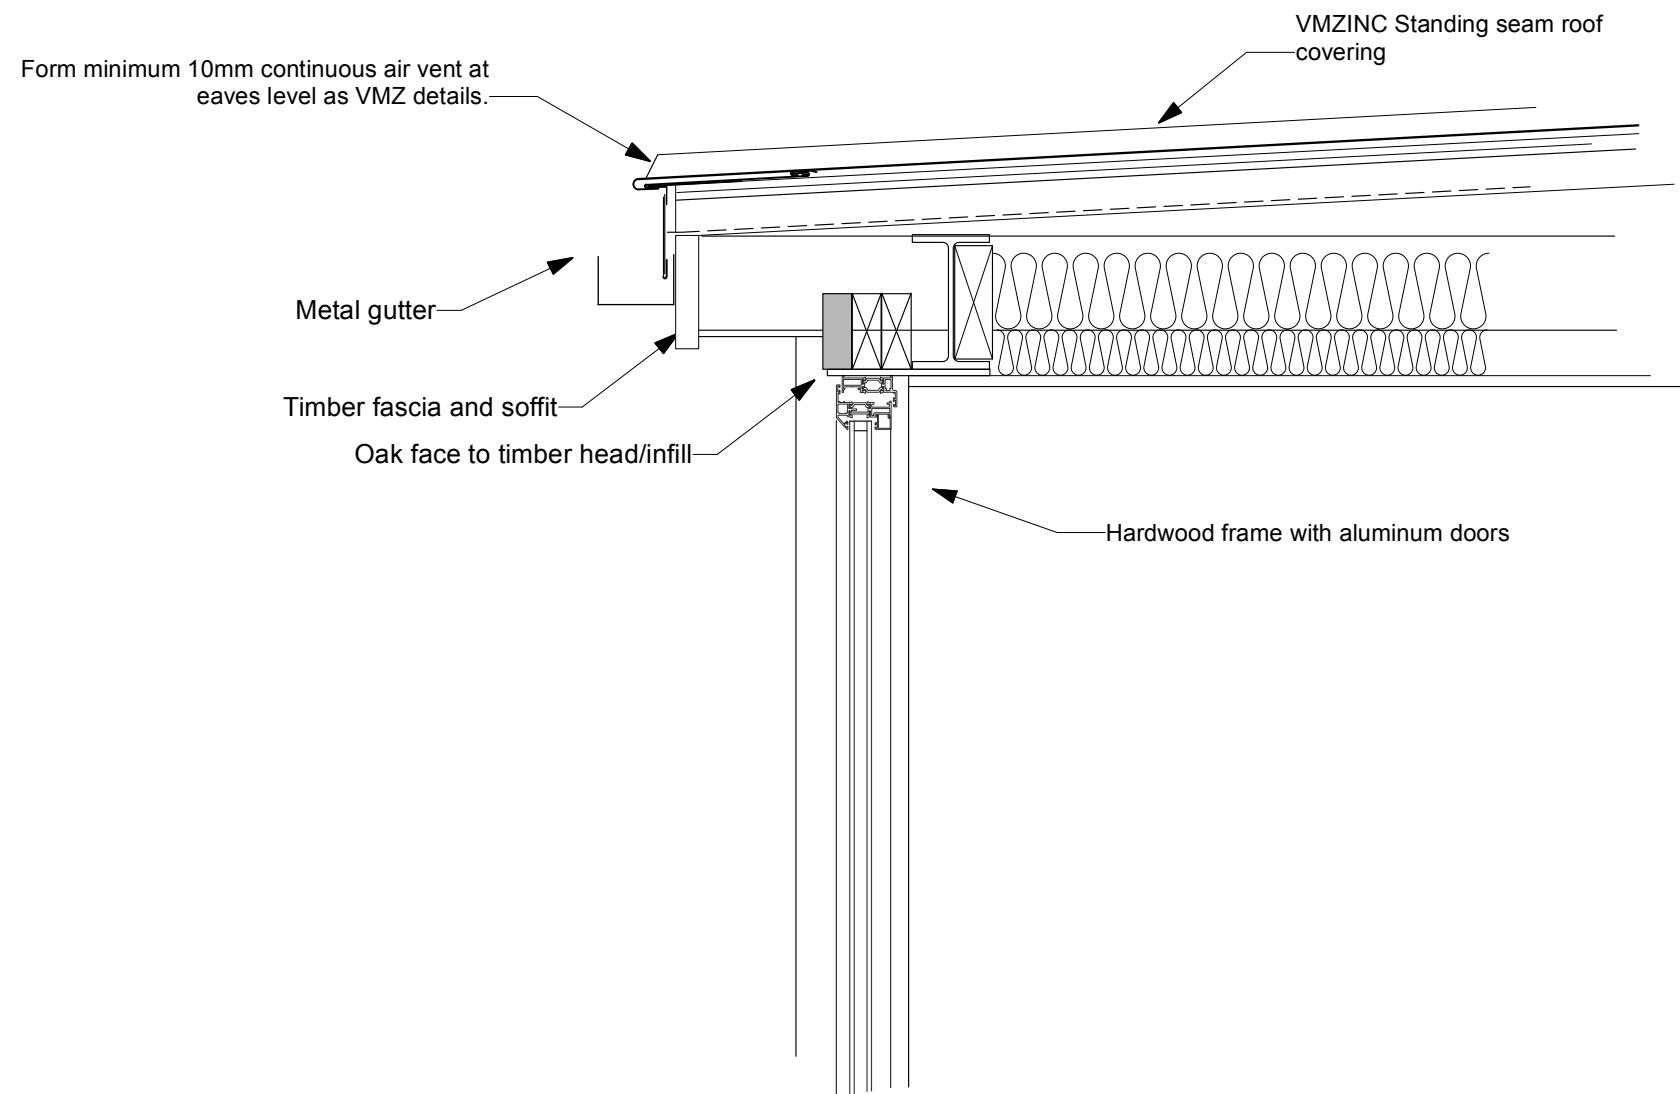

Section Details 1:10



1:10

**Edge Detail
Proposed Alterations
and Extension
Ashbys Tytherington**

Scale 1:10 @A3 Date April 2026