




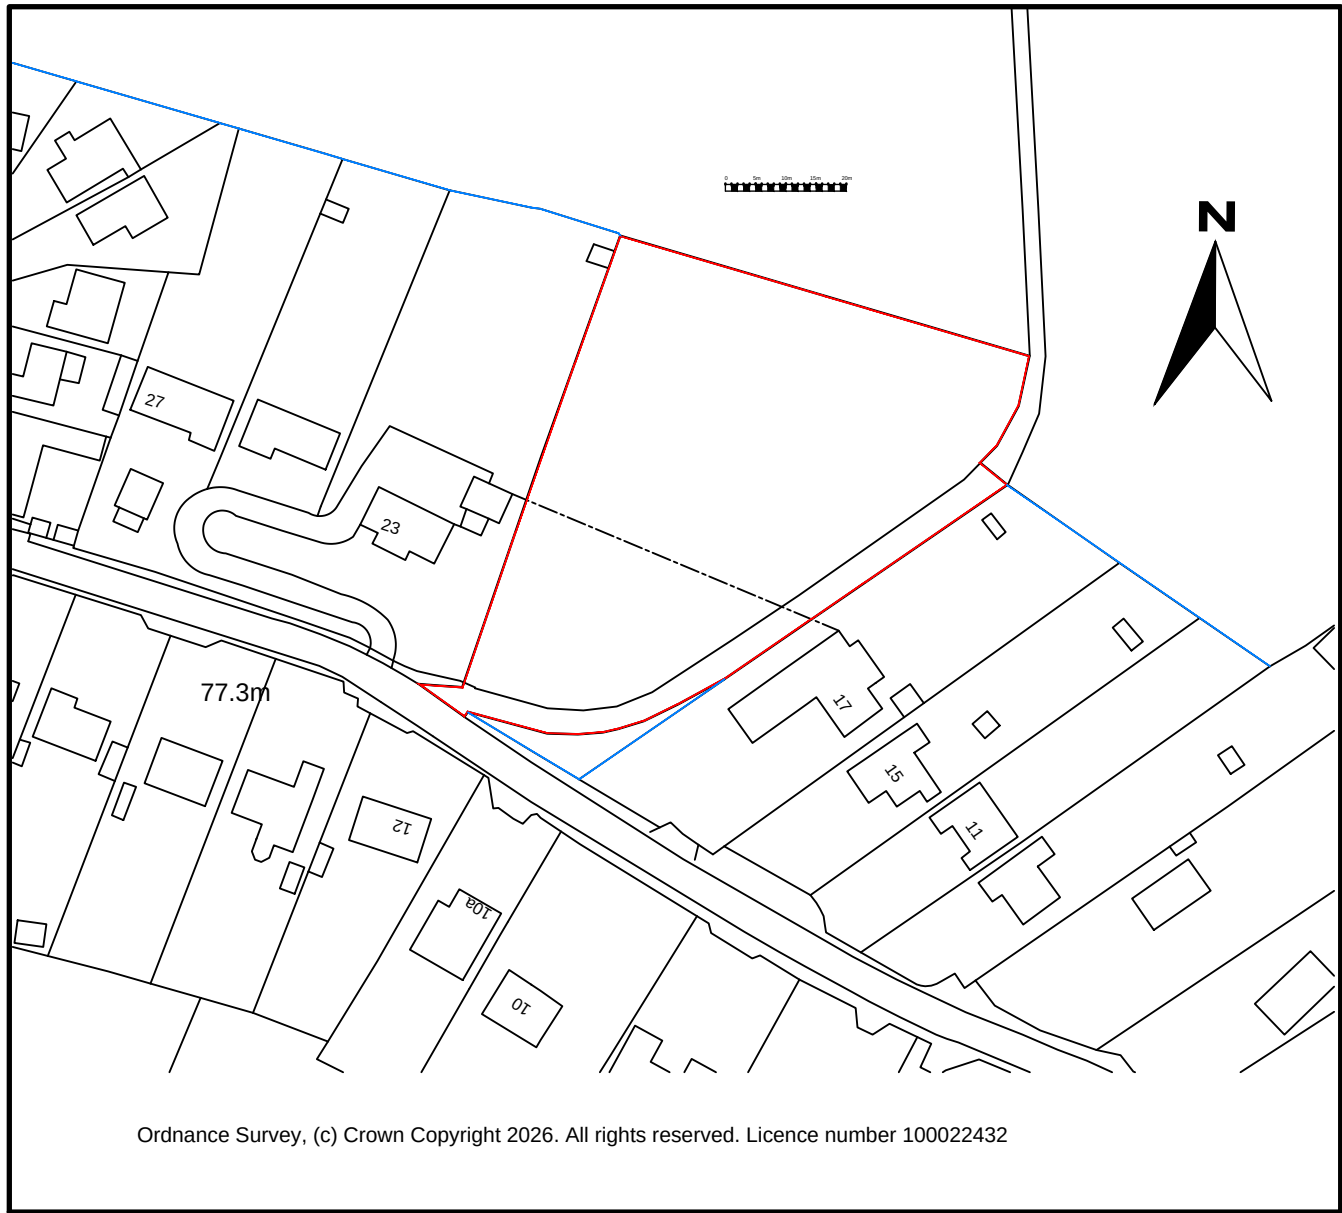


Location Plan
1:1250 @ A1

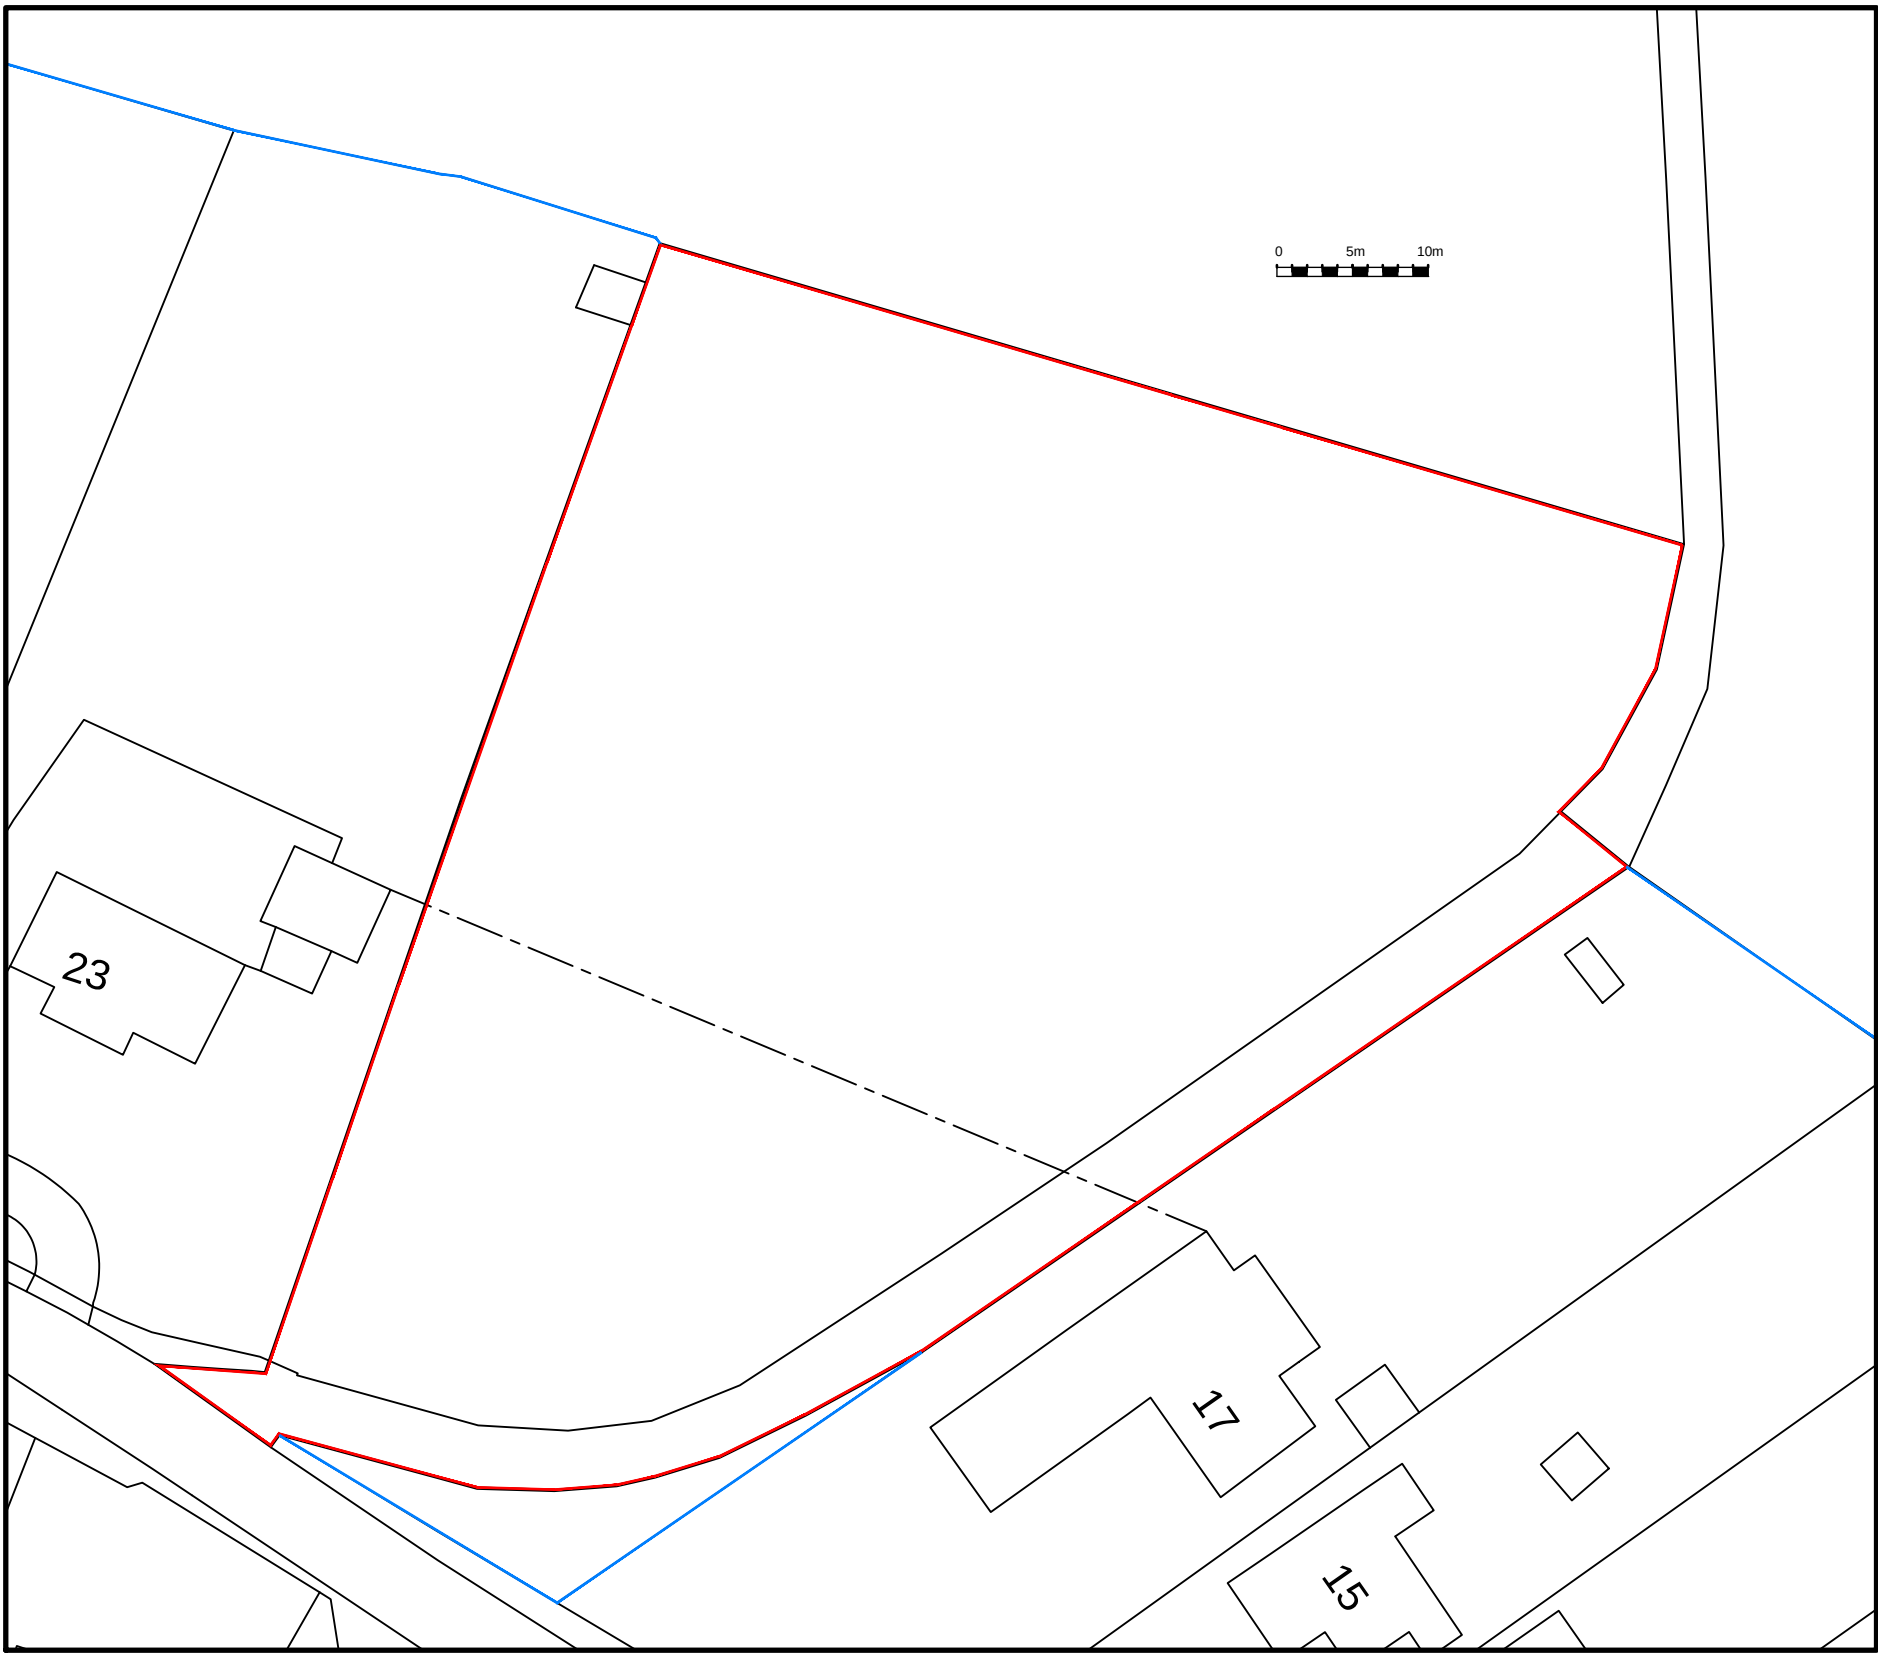

Block Plan
1:500 @ A1

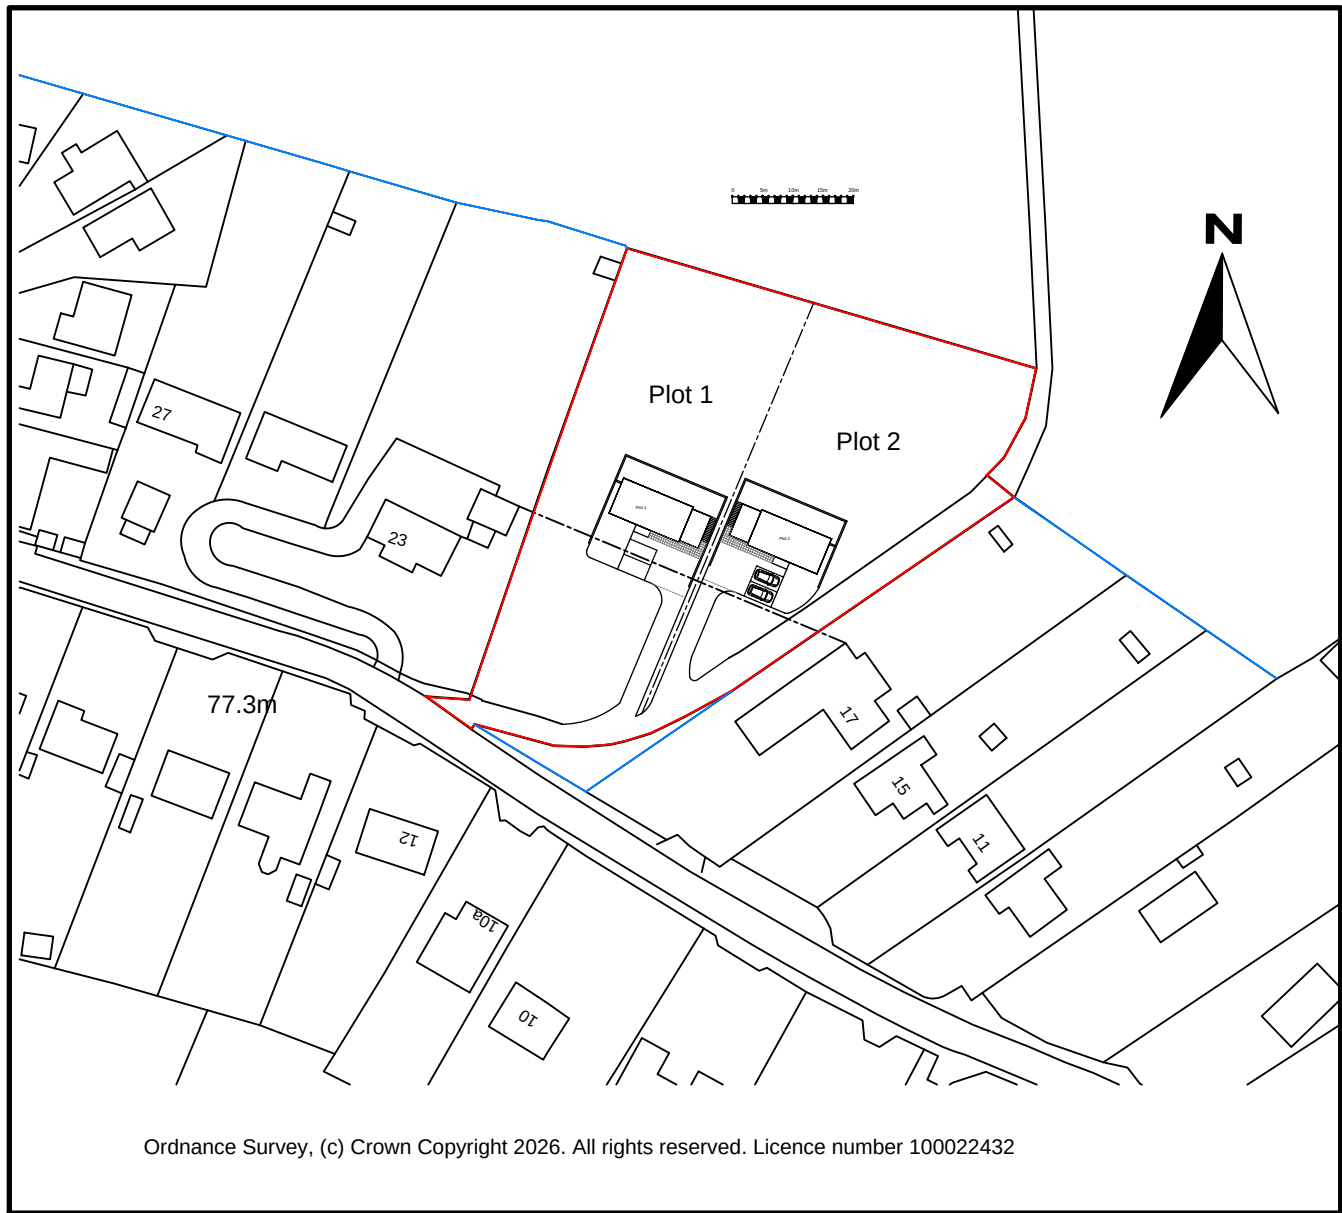

Proposed Location Plan
1:1250 @ A1

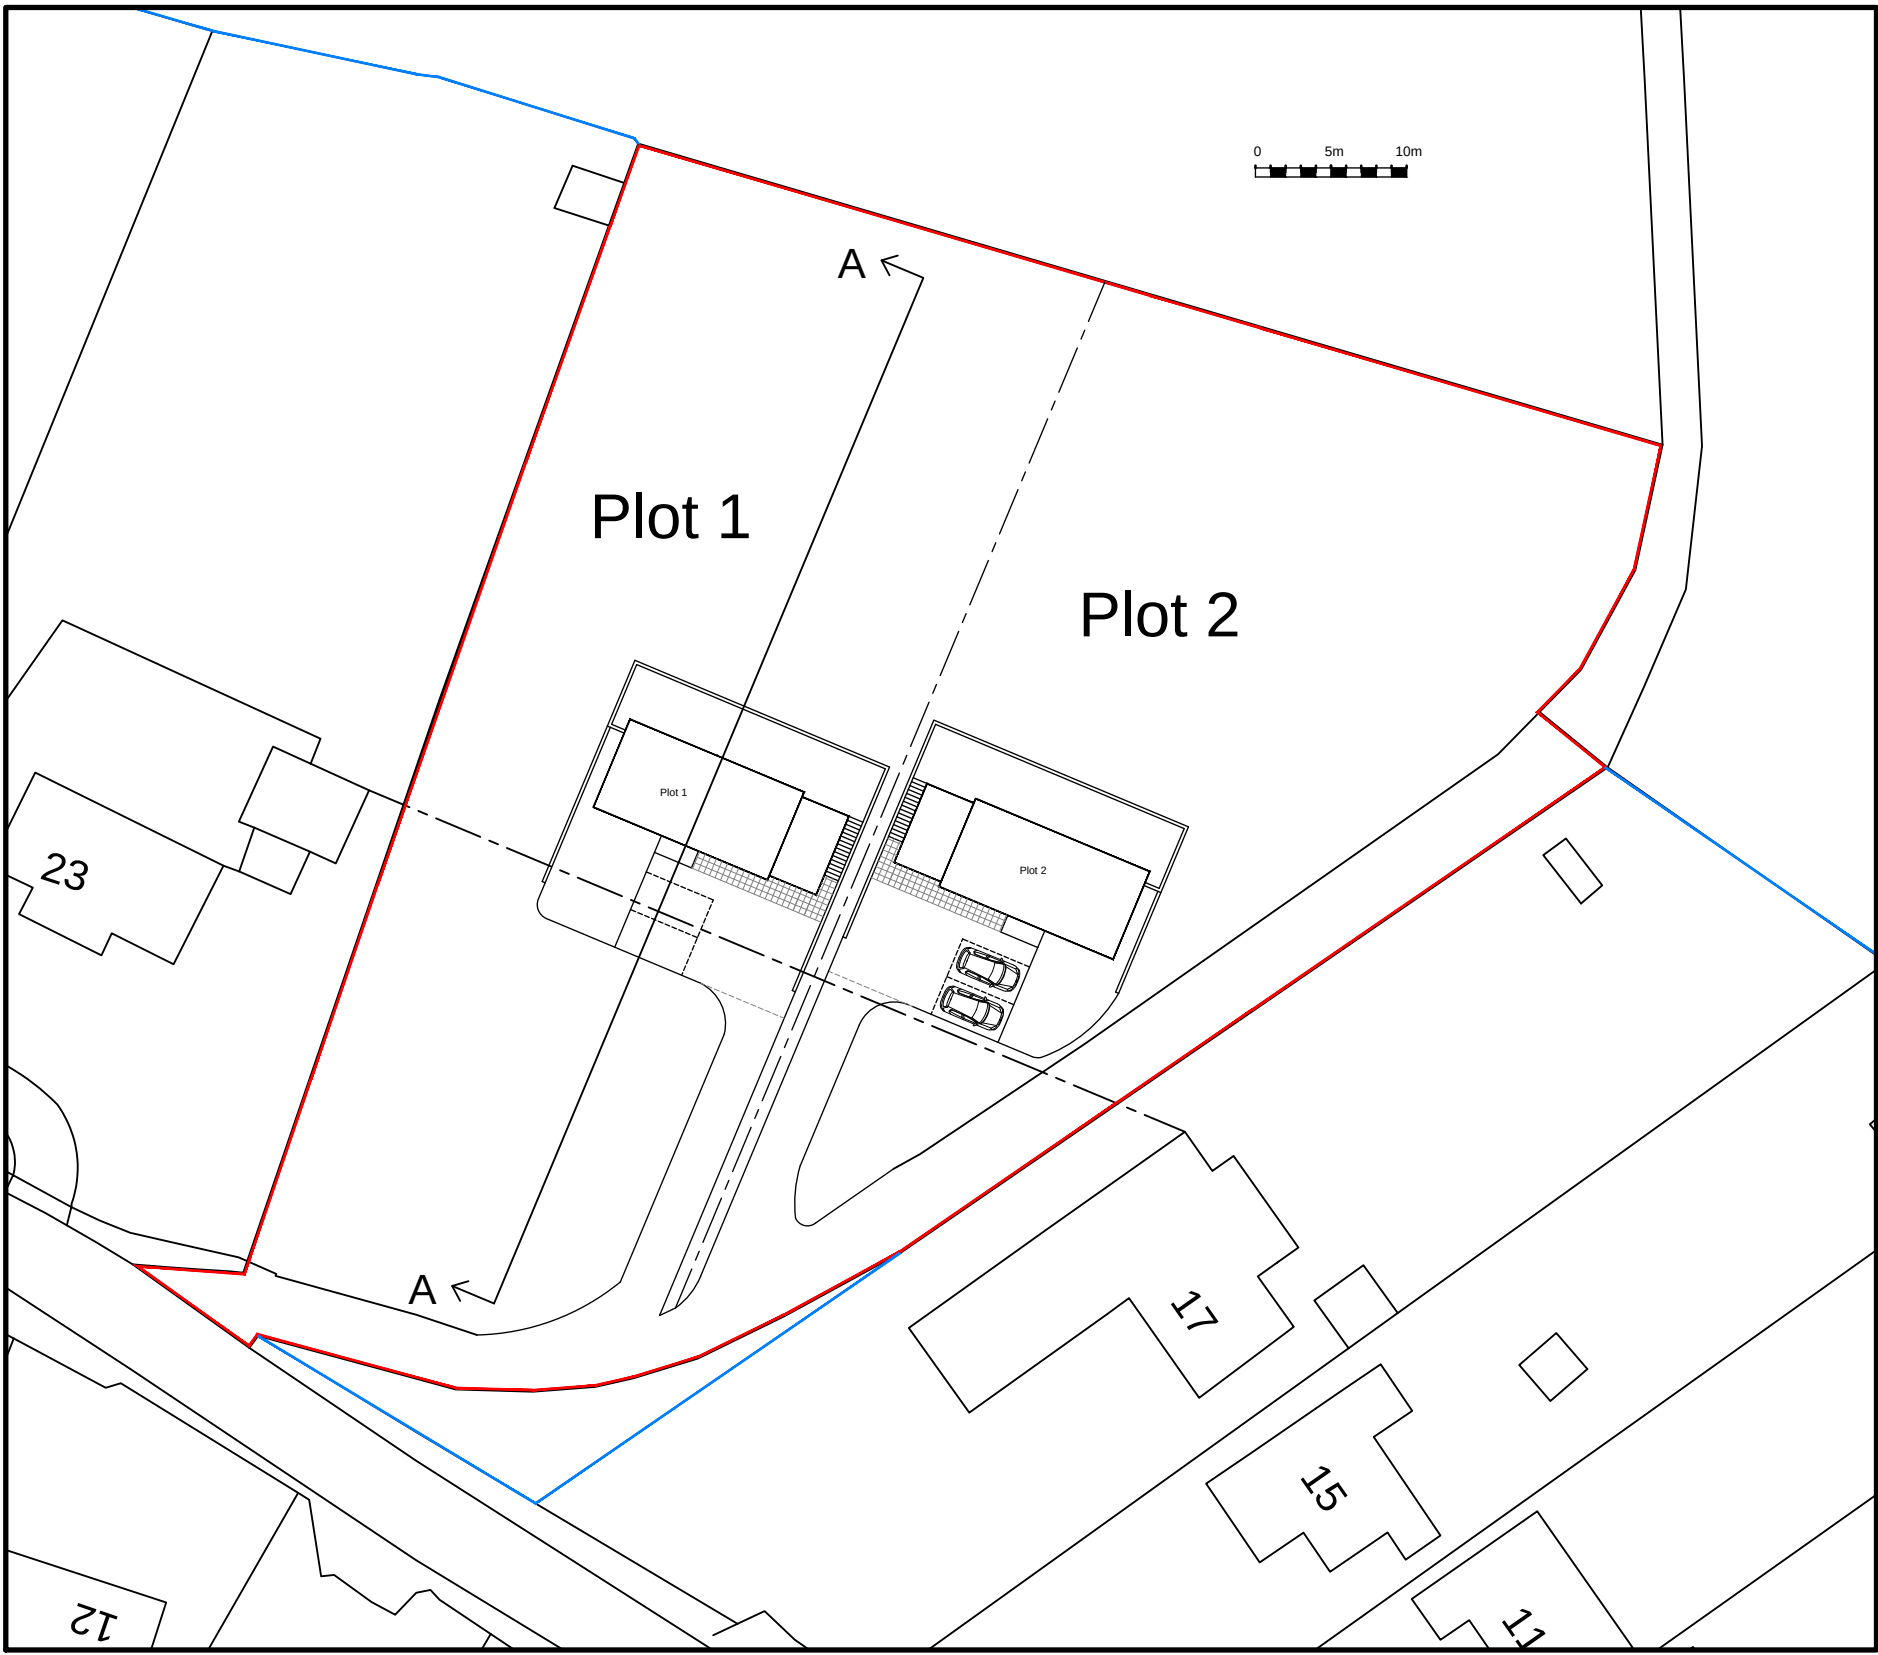

Block Plan
1:500 @ A1



Leslie Timmons BSc (Hons)
Building Surveyor

Client Stuart Ingram Manor Farm Church Road, Idmiston SP4 0AS		
Project Erection of 2no. detached four bed dwellings with integral garages, access & associated works		
Drawing title Location & block plans		
Scale 1:1250, 1:500	Drawn LJT	Date March 2026
Drawing No. 3021-20		Revision

This drawing is the copyright of Leslie Timmons and must not be reproduced or used without permission. Figured dimensions to be taken in preference to scaled dimensions and site dimensions must be checked before work is commenced.