




LOCATION PLAN 1:1250

Ordnance Survey, (c) Crown Copyright 2026. All rights reserved. Licence number 100022432

PROPOSED

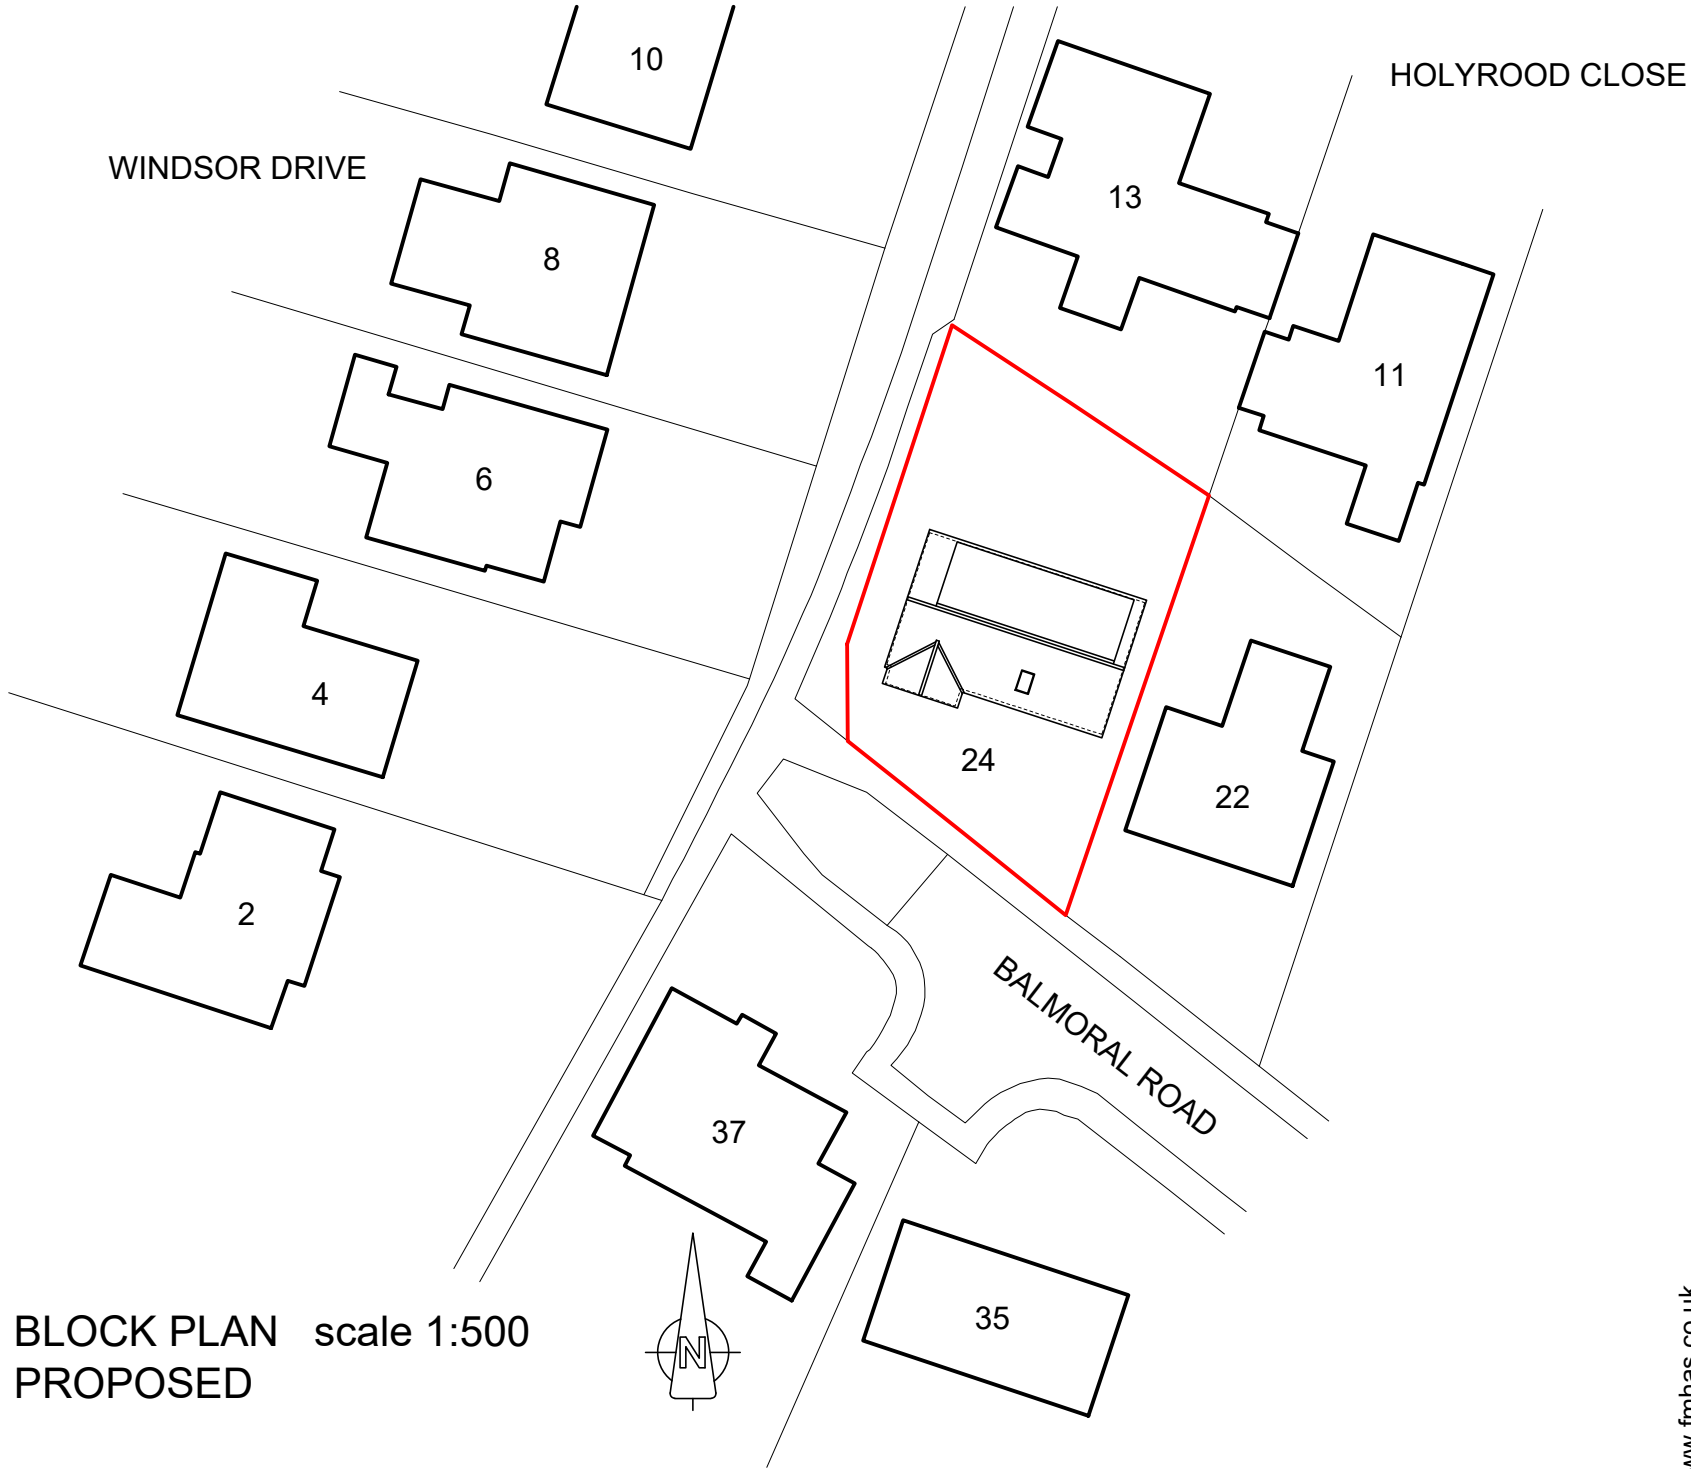

BLOCK PLAN scale 1:500
PROPOSED



project . address
Roof extension / conversion and internal alterations
24 Balmoral Road Trowbridge BA14 0JS

fmh architectural ltd
architectural design and consultancy

drawing title	scale	sheet size	date	drawing no.	revision
Proposed location and block plans	1:500 1:1250	A3	April 2026	1367-P01	-